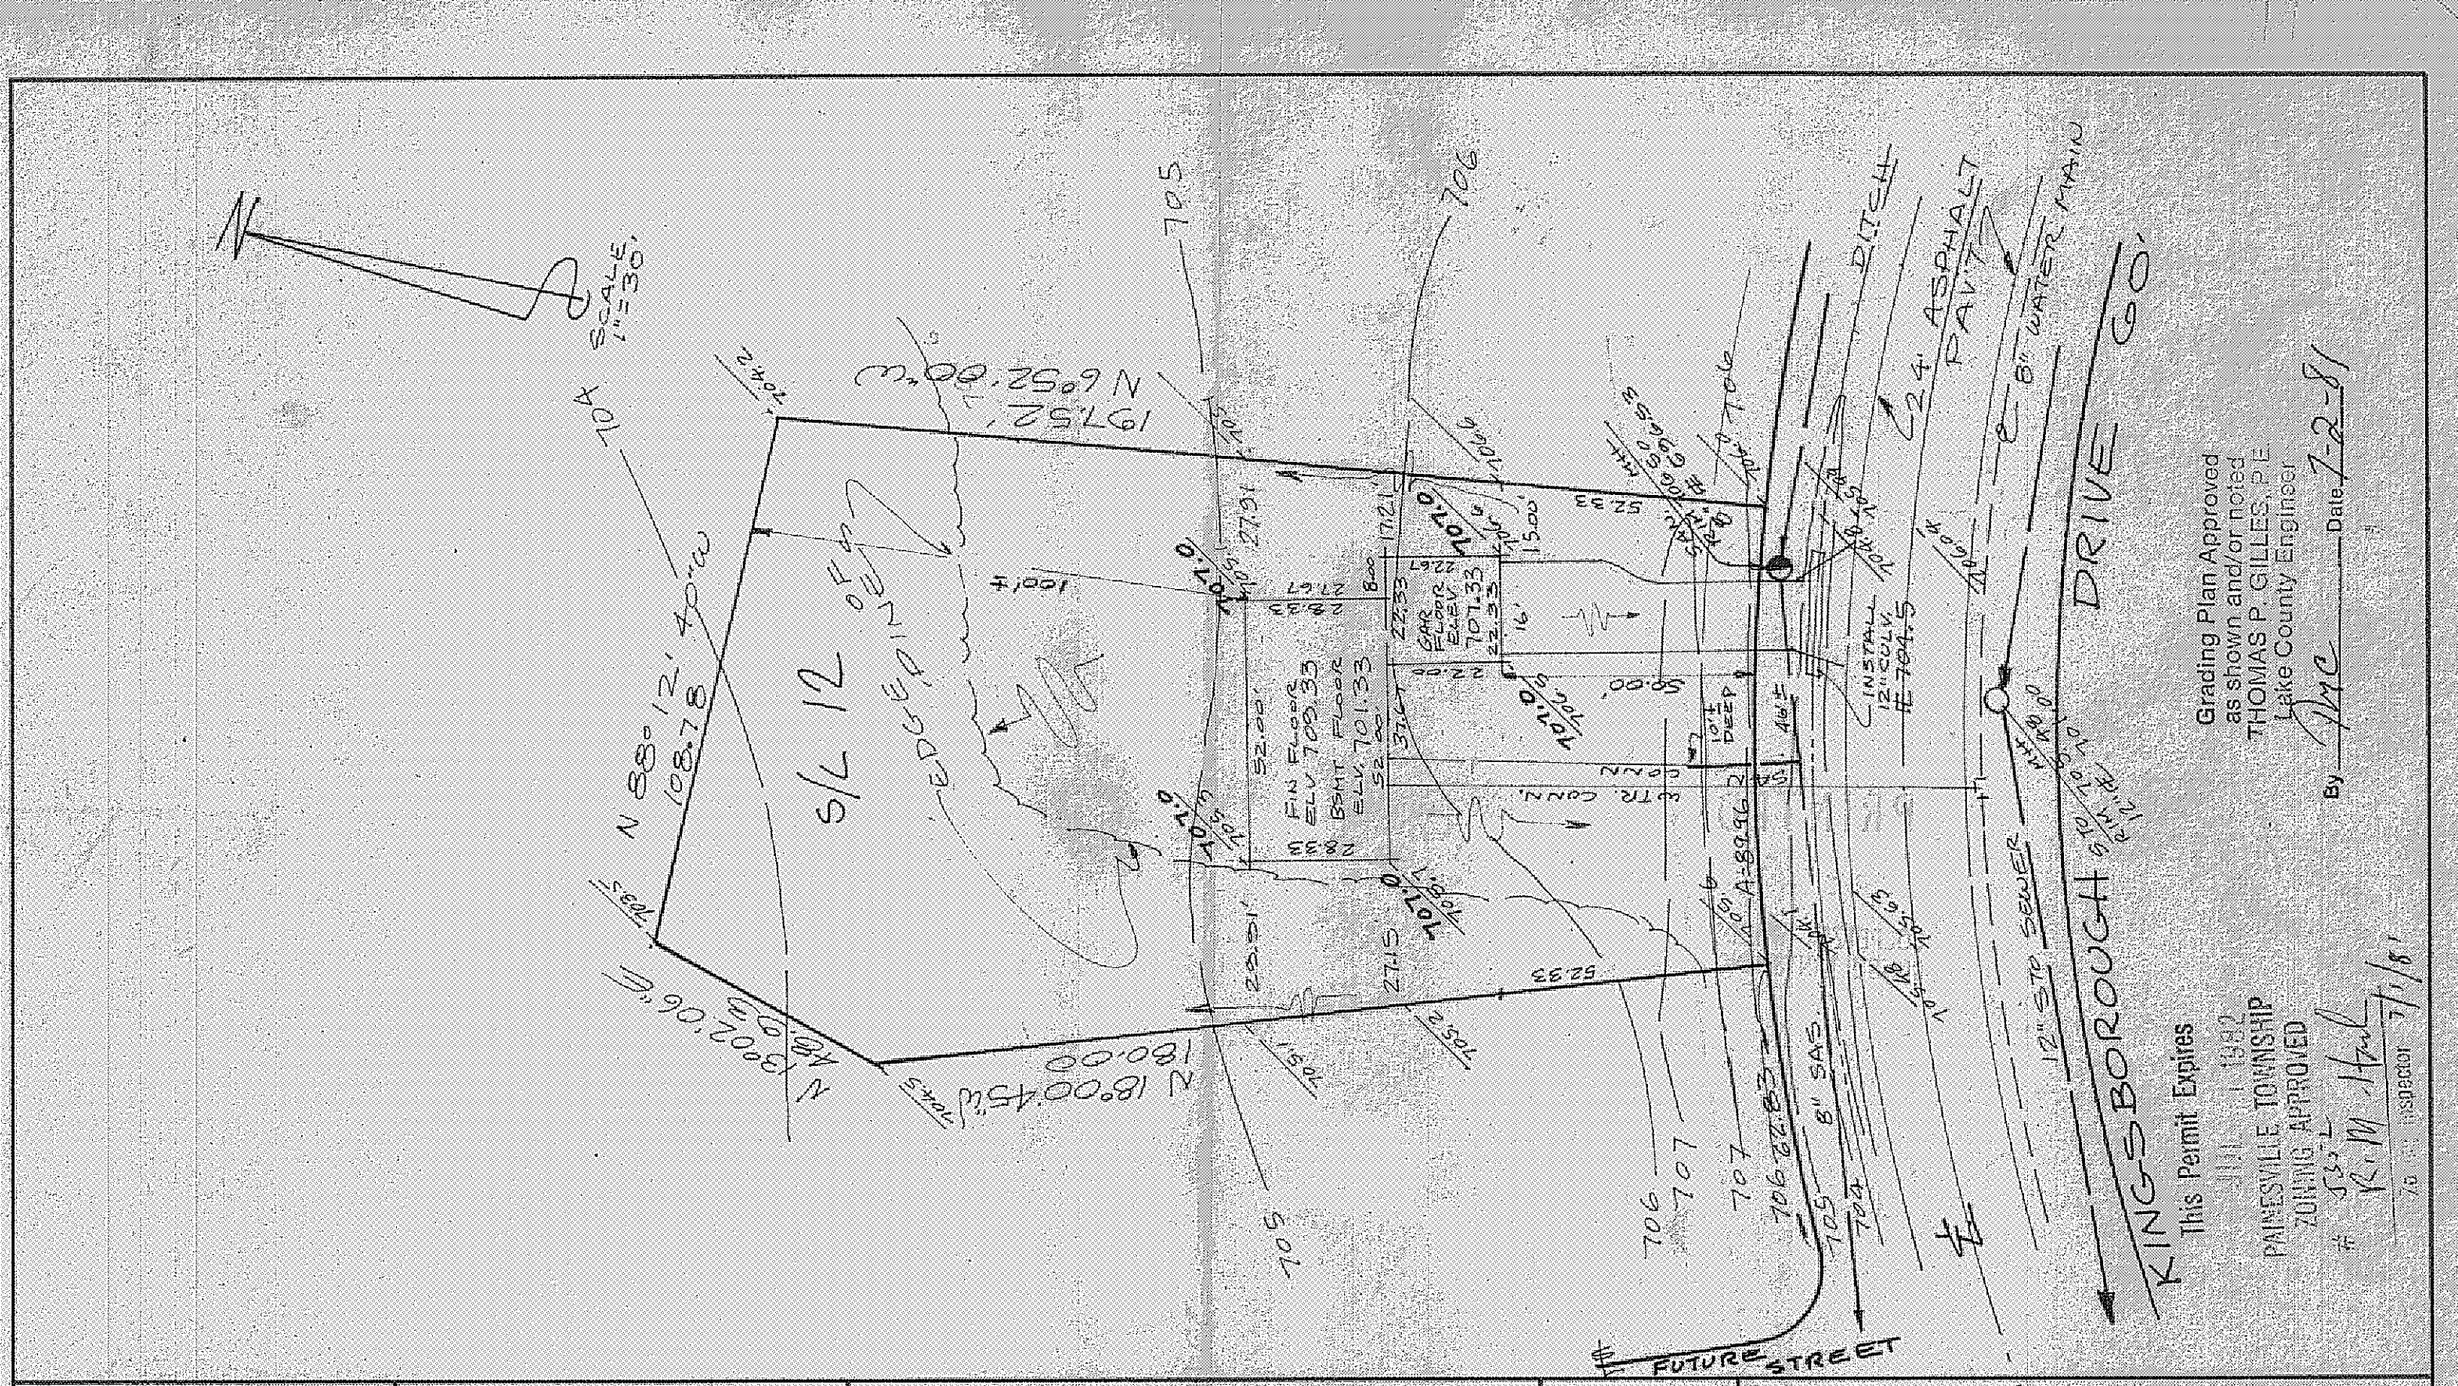

Grading Plan Approved
as shown and/or noted
THOMAS P. GILLES, P.E.
Lake County Engineer
By _____ Date 7-2-81

This Permit Expires
JULY 1 1982
PAINESVILLE TOWNSHIP
ZONING APPROVED
By _____ Date 7-1-81

DESIGN CERTIFICATION

THIS PLAT WAS PREPARED BY ME, AND IS CORRECT TO THE BEST OF MY KNOWLEDGE AND BELIEF.

Robert A. Bolko

REG. SURVEYOR NO. PS#5244

AS BUILT CERTIFICATION

I HEREBY CERTIFY THAT THE CIRCLED GRADES ARE EXISTING FINISH GRADES CHECKED IN THE FIELD ON _____ AND THAT SURVEY IS CORRECT TO THE BEST OF MY KNOWLEDGE AND BELIEF.

REG. SURVEYOR NO. _____

COLPETZER · WOODS
CONSULTANTS, INC.
9470 MENTOR AVENUE • MENTOR, OHIO 44066 • (216) 357-7569

DATE 6.19.81
SCALE 1"=30'
DRWN BY RJB
CHKD BY
JOB NO 81-116
FB _____ PG 23

SITE PLAN for ZILLICH & SON OF S/L 12 KINGSBOROUGH SUBD No 1
PAINESVILLE TWP. LAKE COUNTY, OHIO