This Permit Expires
MAY 4 1980
PAINESVILLE TOWNSHIP
ZONING APPROVED
4776
Ralph M. Hach
Zoning Inspector
5/4/79

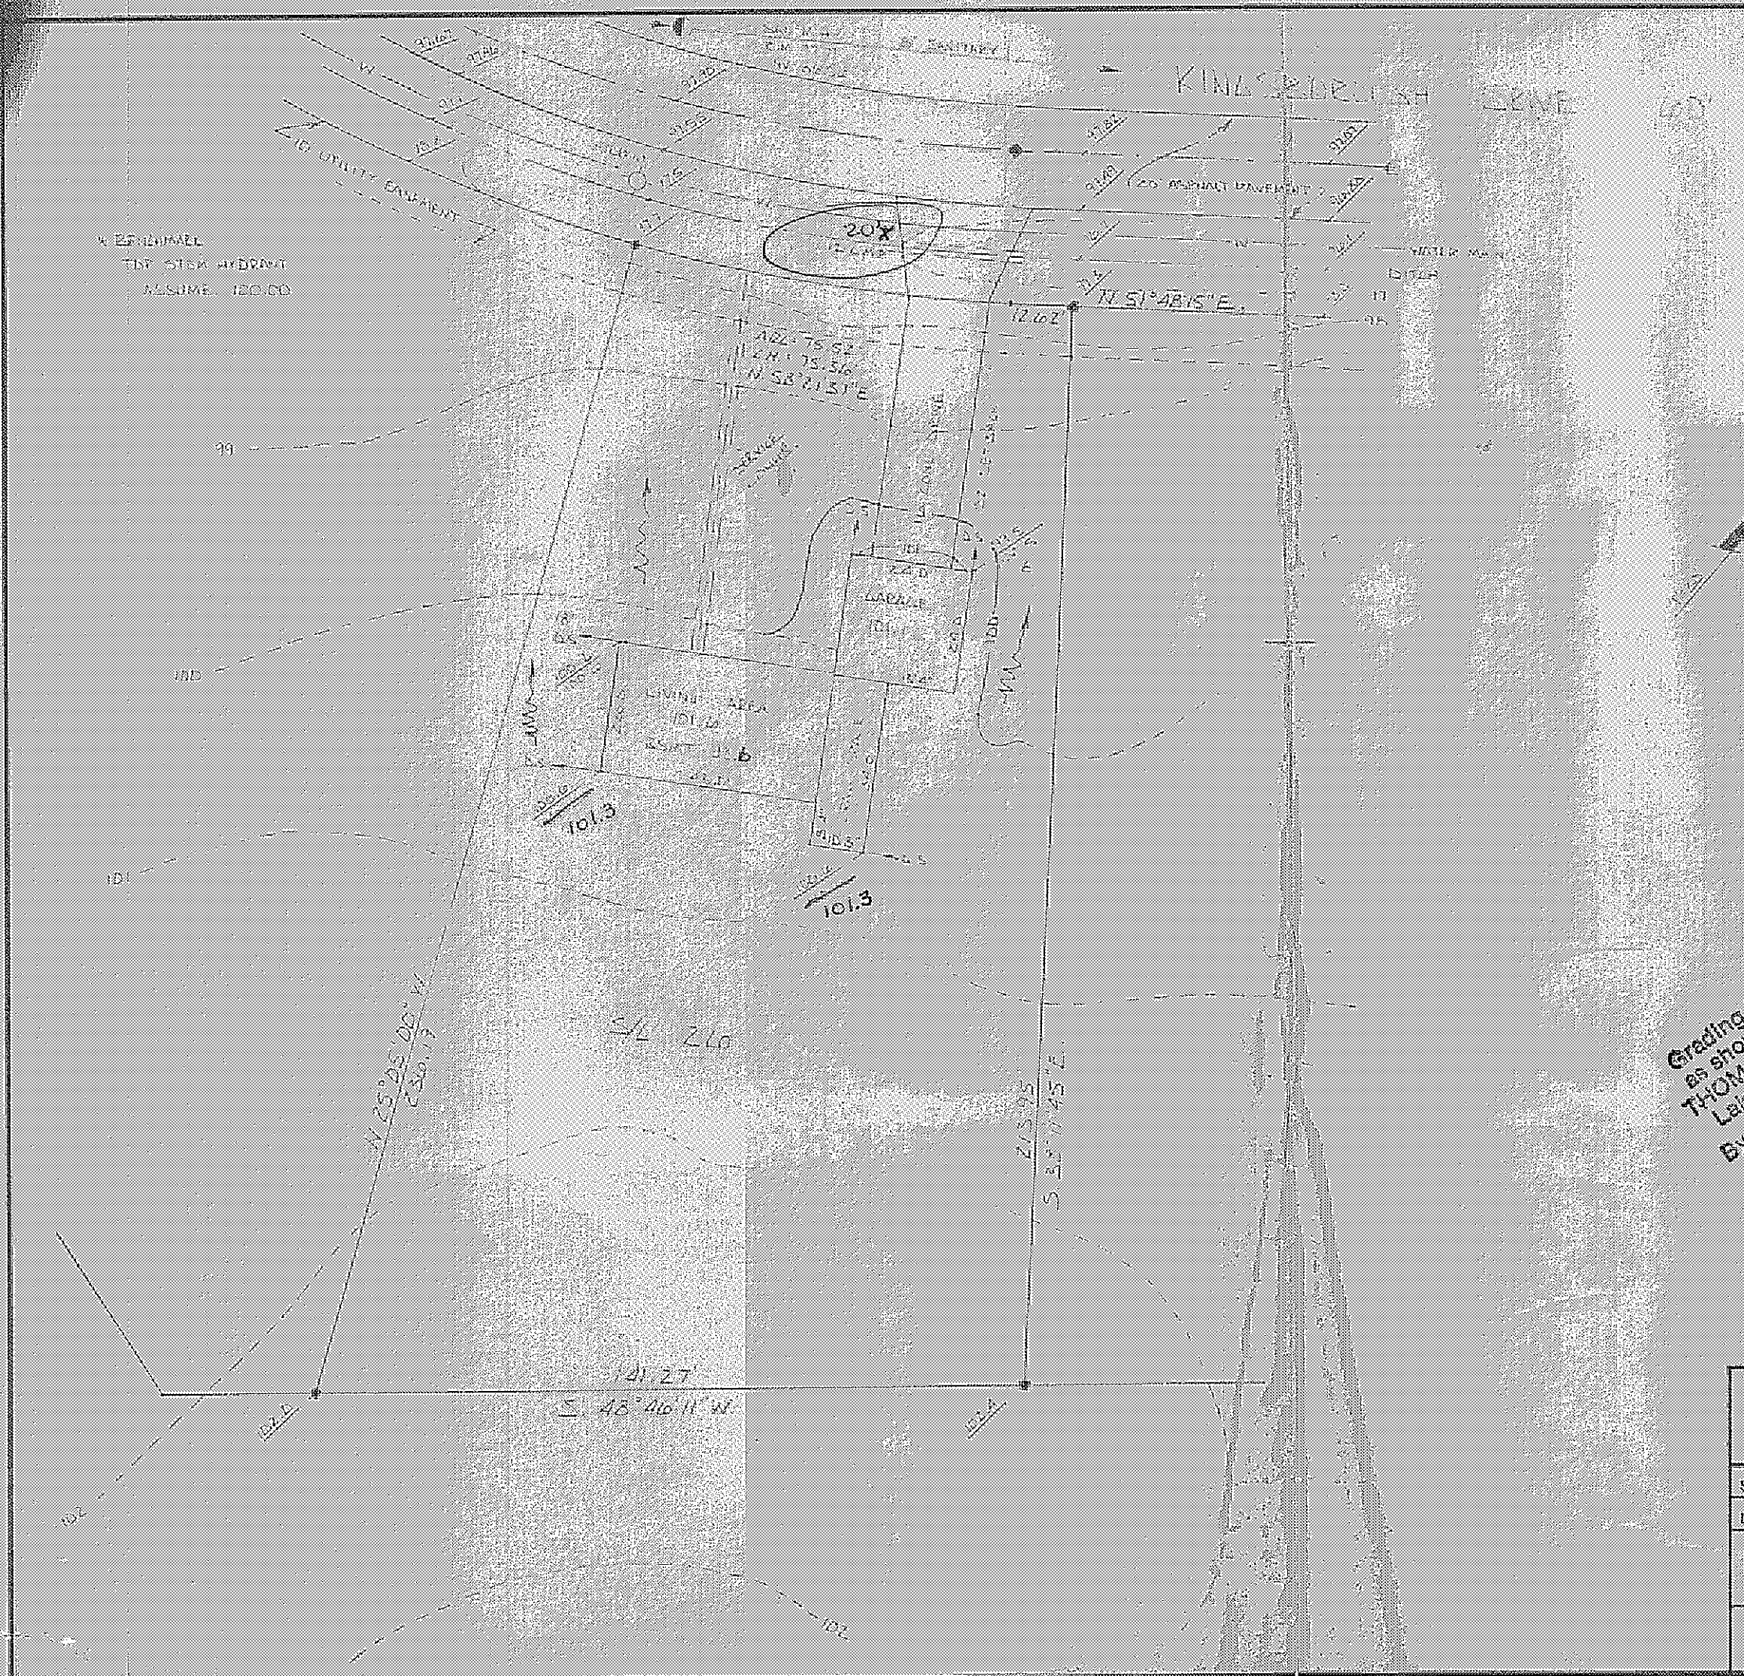

Grading Plan Approved as shown and/or noted
THOMAS P. GILLES
Lake County Engineer
By [signature] Date 5-21-79

I CERTIFY THAT THIS PLAN WAS PREPARED BY ME AND IS CORRECT TO THE BEST OF MY KNOWLEDGE AND BELIEF.

[signature]
REG. SURVEYOR 75-6356

JOHN C. SKOMELZNY
7789 VIEWMOUNT DRIVE
CONCORD, OHIO 44077
352-1742

● IRON PIN SET

EXISTING / PROPOSED GRADES

SWALE

SITE PLAN FOR
ROY SLAYTON & SON CONST.

SCALE: 1"=30'	APPROVED BY JCS	DRAWN BY SJL
DATE: 26 APRIL 1979		

OF S/L 26 KINGSBOROUGH SUBDIVISION #1
TOWNSHIP OF PAINESVILLE LAKE COUNTY OHIO

DRAWING NUMBER
79-274

TELEDYNE POST 18AB-01E