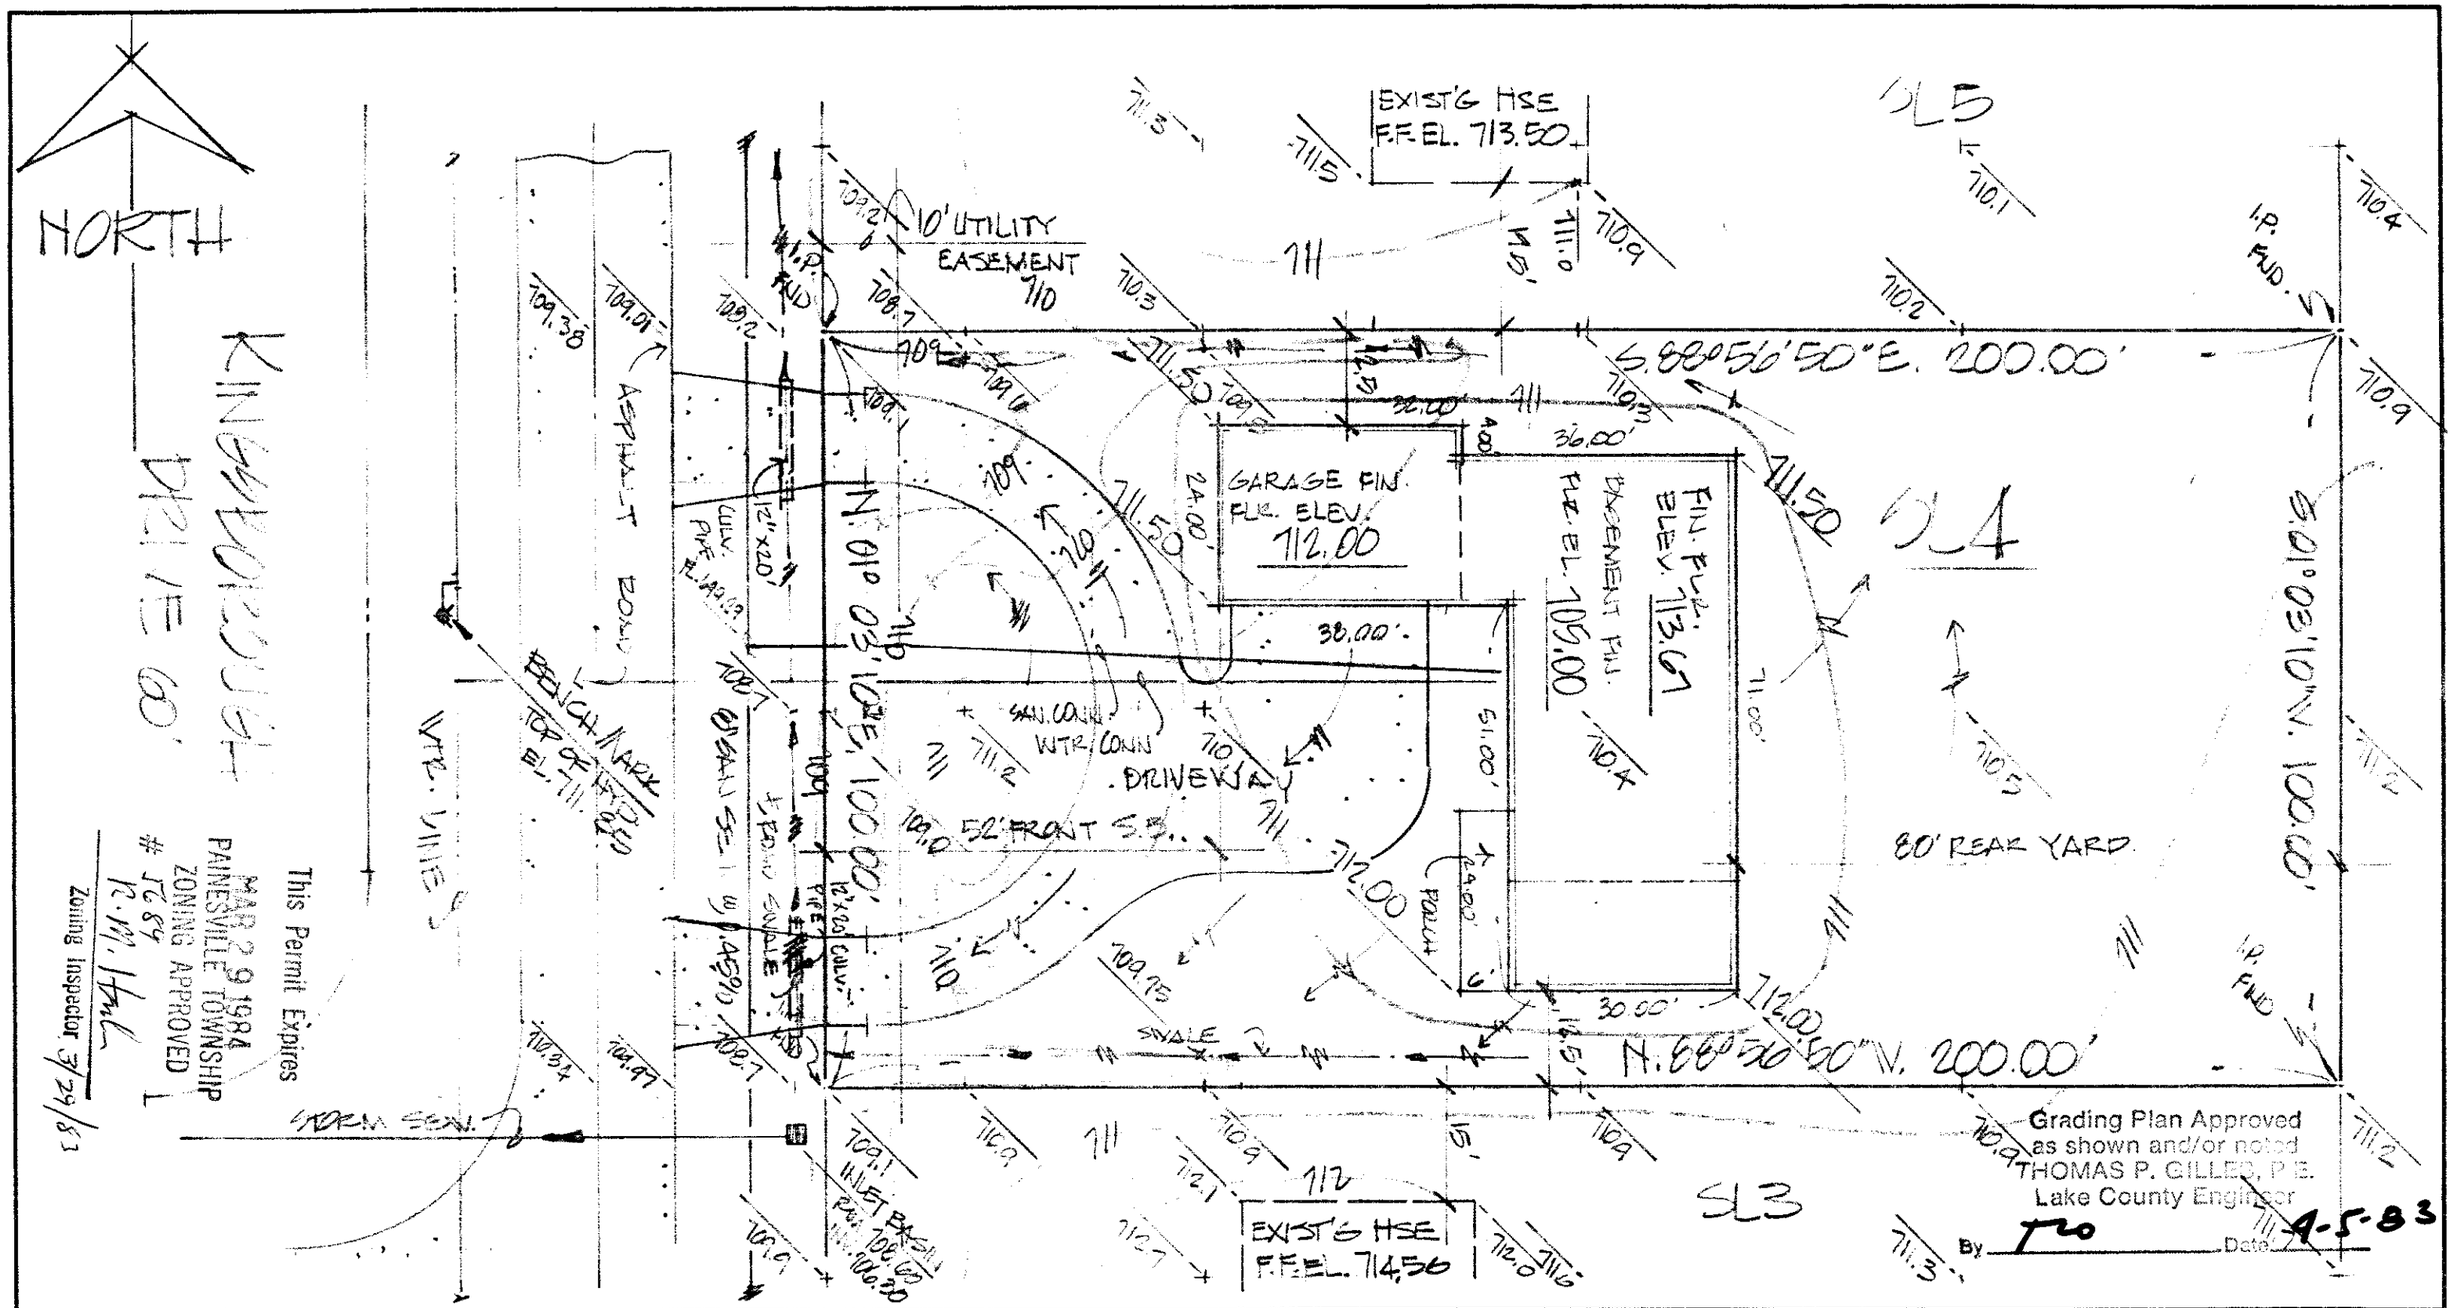

DESIGN CERTIFICATION	AS BUILT CERTIFICATION			
THIS PLAT WAS PREPARED BY ME, AND IS CORRECT TO THE BEST OF MY KNOWLEDGE AND BELIEF. Richard J. Bilski REG. SURVEYOR NO. PS#5244	I HEREBY CERTIFY THAT THE CIRCLED GRADES ARE EXISTING FINISH GRADES CHECKED IN THE FIELD ON _____ AND THAT SURVEY IS CORRECT TO THE BEST OF MY KNOWLEDGE AND BELIEF. REG. SURVEYOR NO. _____	COLPETZER · WOODS CONSULTANTS, INC. 9470 MENTOR AVENUE • MENTOR, OHIO 44066 • (216) 357-7569	DATE MAR. 18, 1983 SCALE 1"=20' DRWN BY COB. CHKD BY _____ JOB NO. 83-083 FB 462 PG 133	SITE PLAN FOR: BETTELEY BUILDING CO. BEING SUBLOT NO. 4 IN KINGSBOROUGH SUBDIVISION, PAINESVILLE TWP. OHIO. 2040