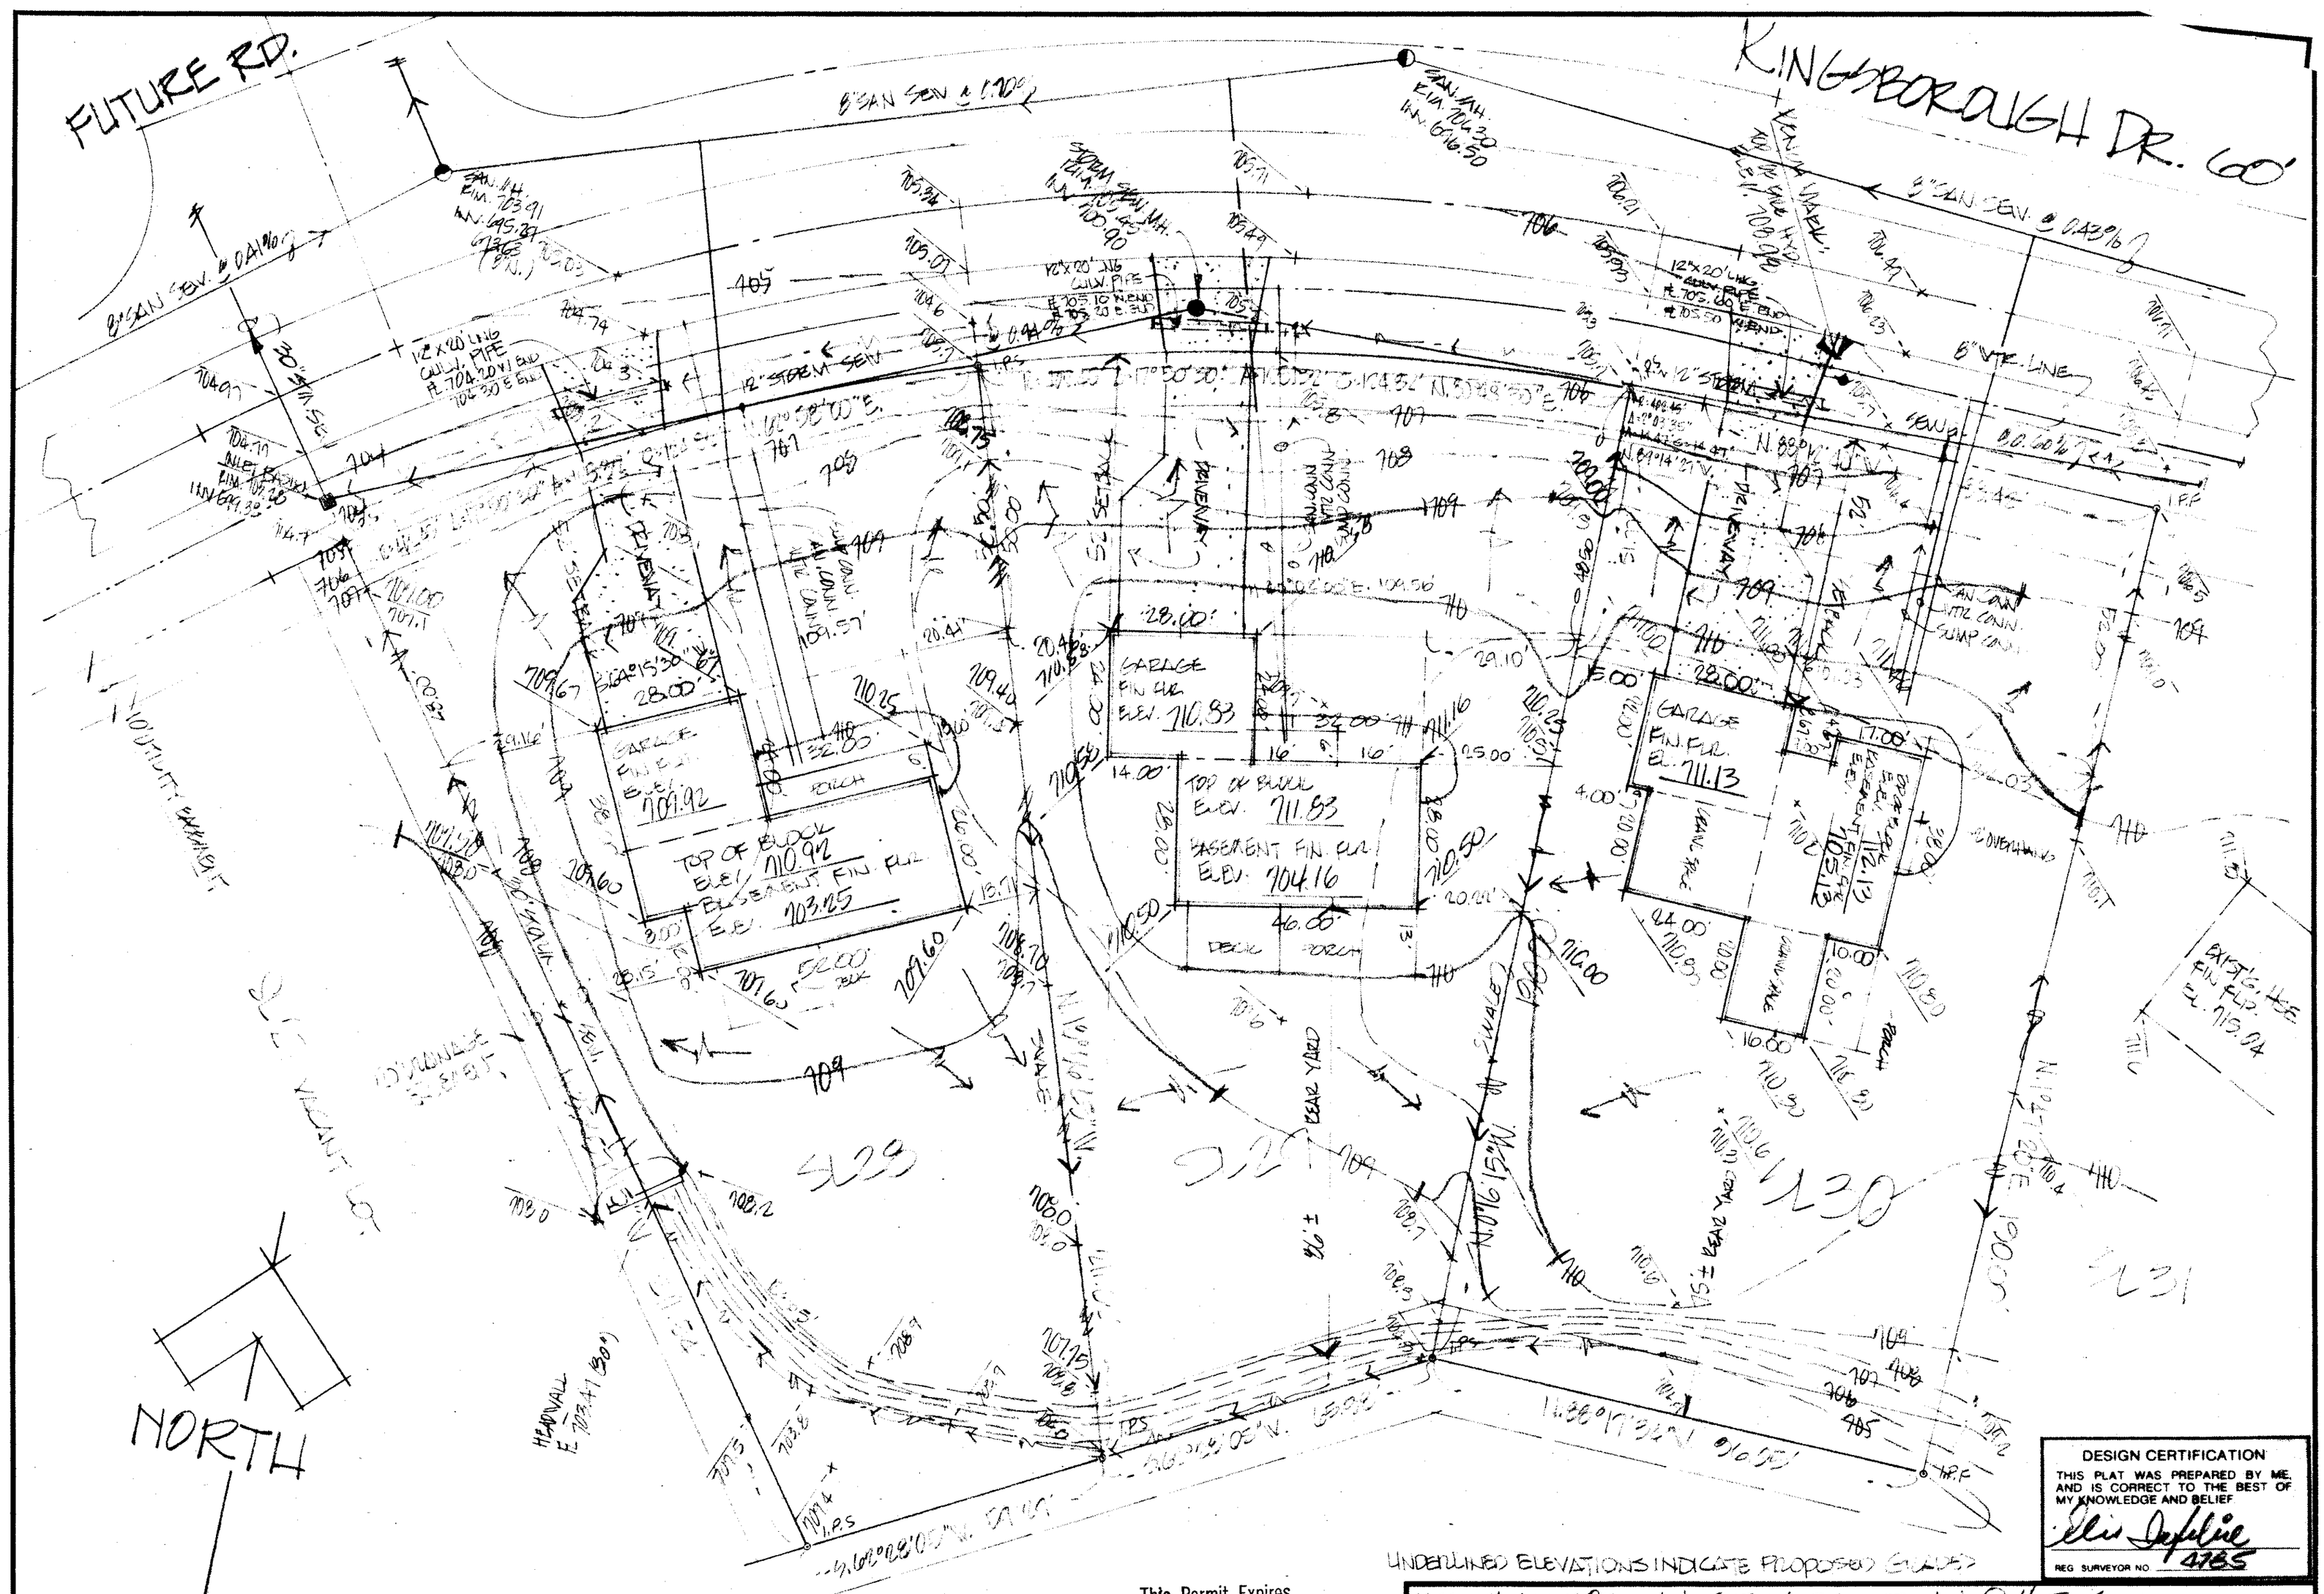

DESIGN CERTIFICATION

THIS PLAT WAS PREPARED BY ME, AND IS CORRECT TO THE BEST OF MY KNOWLEDGE AND BELIEF

REG. SURVEYOR NO. 4785

This Permit Expires
JUL 22 1984

PAINESVILLE TOWNSHIP
ZONING APPROVED
5759
R. M. Hayden
Zoning Inspector 7/22/83

SITE PLAN FOR: BASEMENT HOMES
1251 MADISON AVENUE, PAINESVILLE, OHIO
BEING SUBLOT NO. 28, 29, 30 IN KINGSBOROUGH SUBDIVISION PHASE I IN PAINESVILLE TOWNSHIP, OHIO. REC. IN VOL. "X" PG. 36

DATE JUNE 23 1983
SCALE 1"=20'
DRAWN BY GB
CH'K'D BY
F.B.# 470 PG. 5

COLPETZER · WOODS
CONSULTANTS, INC.
MENTOR, OHIO 44060

SHEET 1 OF 1
CONTRACT NO. 83-193-028