SITE PLAN
FOR
TERRENCE McMANUS

BEING SUBLOT NO. 18 KINGSBOROUGH SUBD. IN THE TOWNSHIP OF PAINESVILLE, COUNTY OF LAKE STATE OF OHIO.
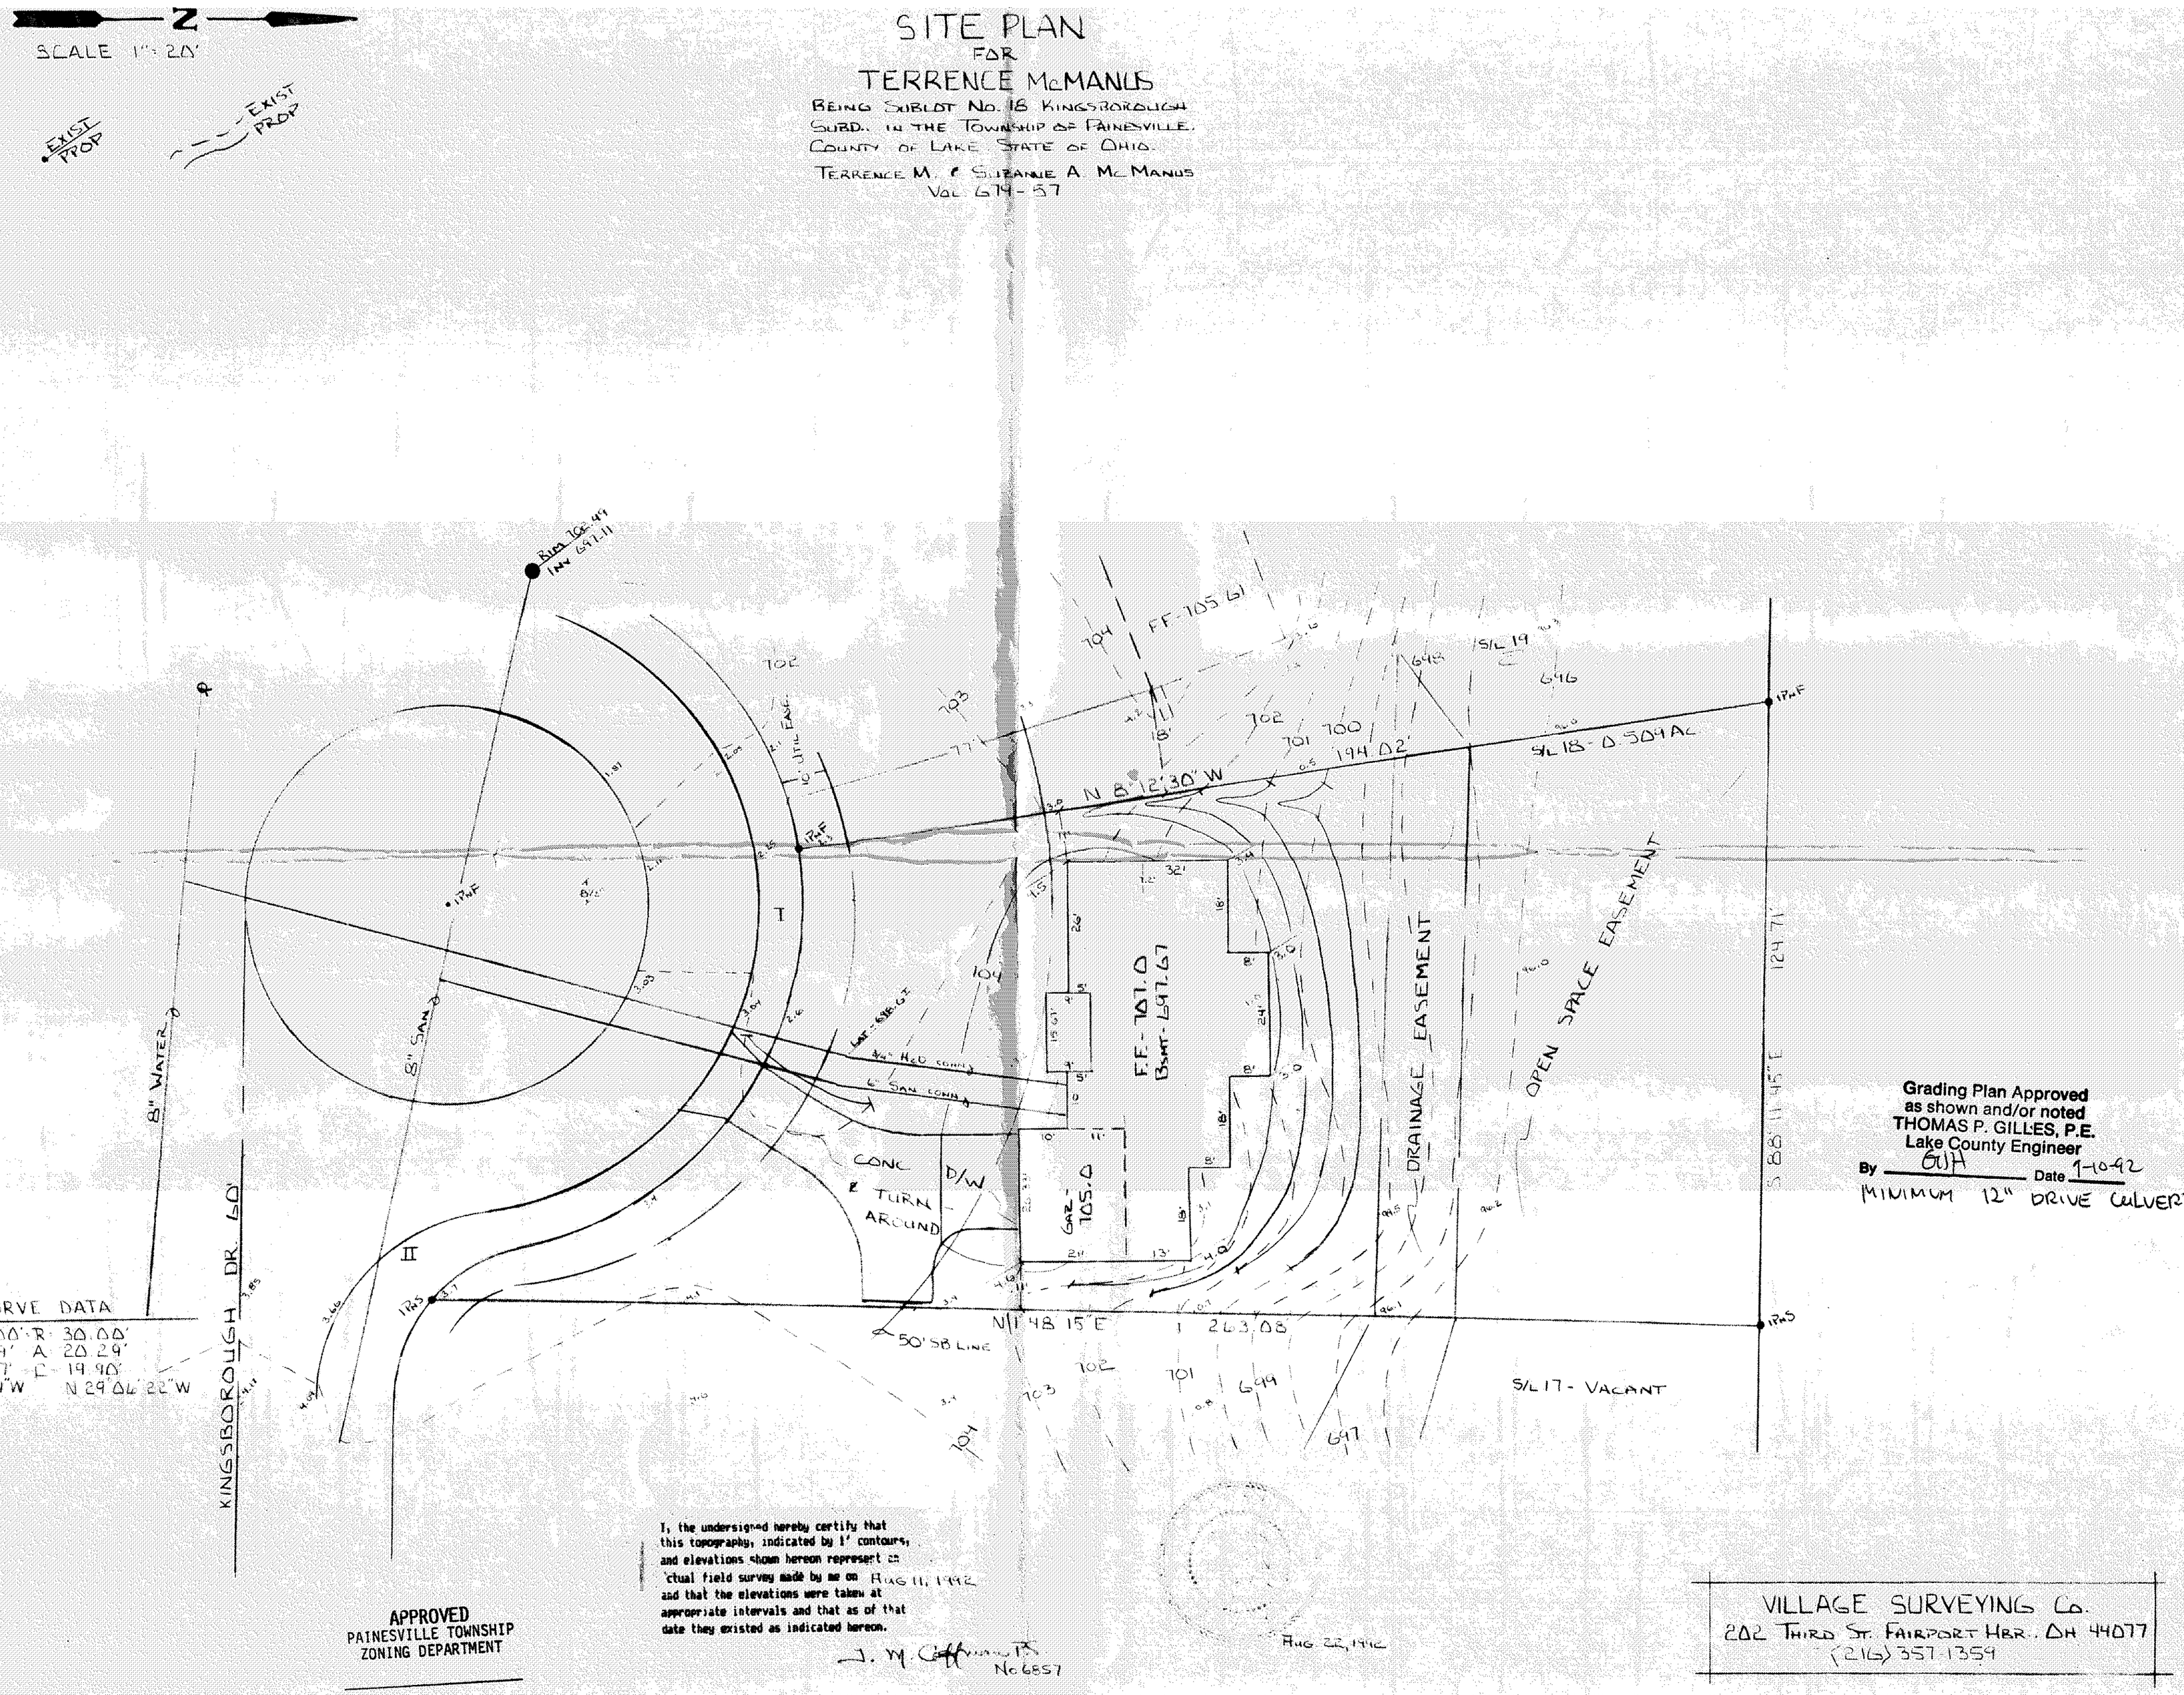
TERRENCE M. & SUZANNE A. McMANUS
VOL. 674-57