## CENTERLINE CURVE DATA

| CURVE | RADIUS | LENGTH | TANGENT | CHORD | BEARING | DELTA |
|---|---|---|---|---|---|---|
| CL1 | 300.00' | 81.16' | 40.83' | 80.91' | S82°17'05"E | 15°30'00" |
| CL2 | 400.00' | 298.37' | 156.51' | 291.50' | N84°05'46"E | 42°44'17" |
| CL3 | 400.00' | 64.69' | 32.41' | 64.62' | S79°10'03"E | 09°15'56" |
| CL4 | 400.00' | 37.65' | 18.84' | 37.64' | S86°29'50"E | 05°23'37" |
| CL5 | 400.00' | 2317.25' | 100.02' | 194.07' | N76°46'00"E | 331°55'16" |

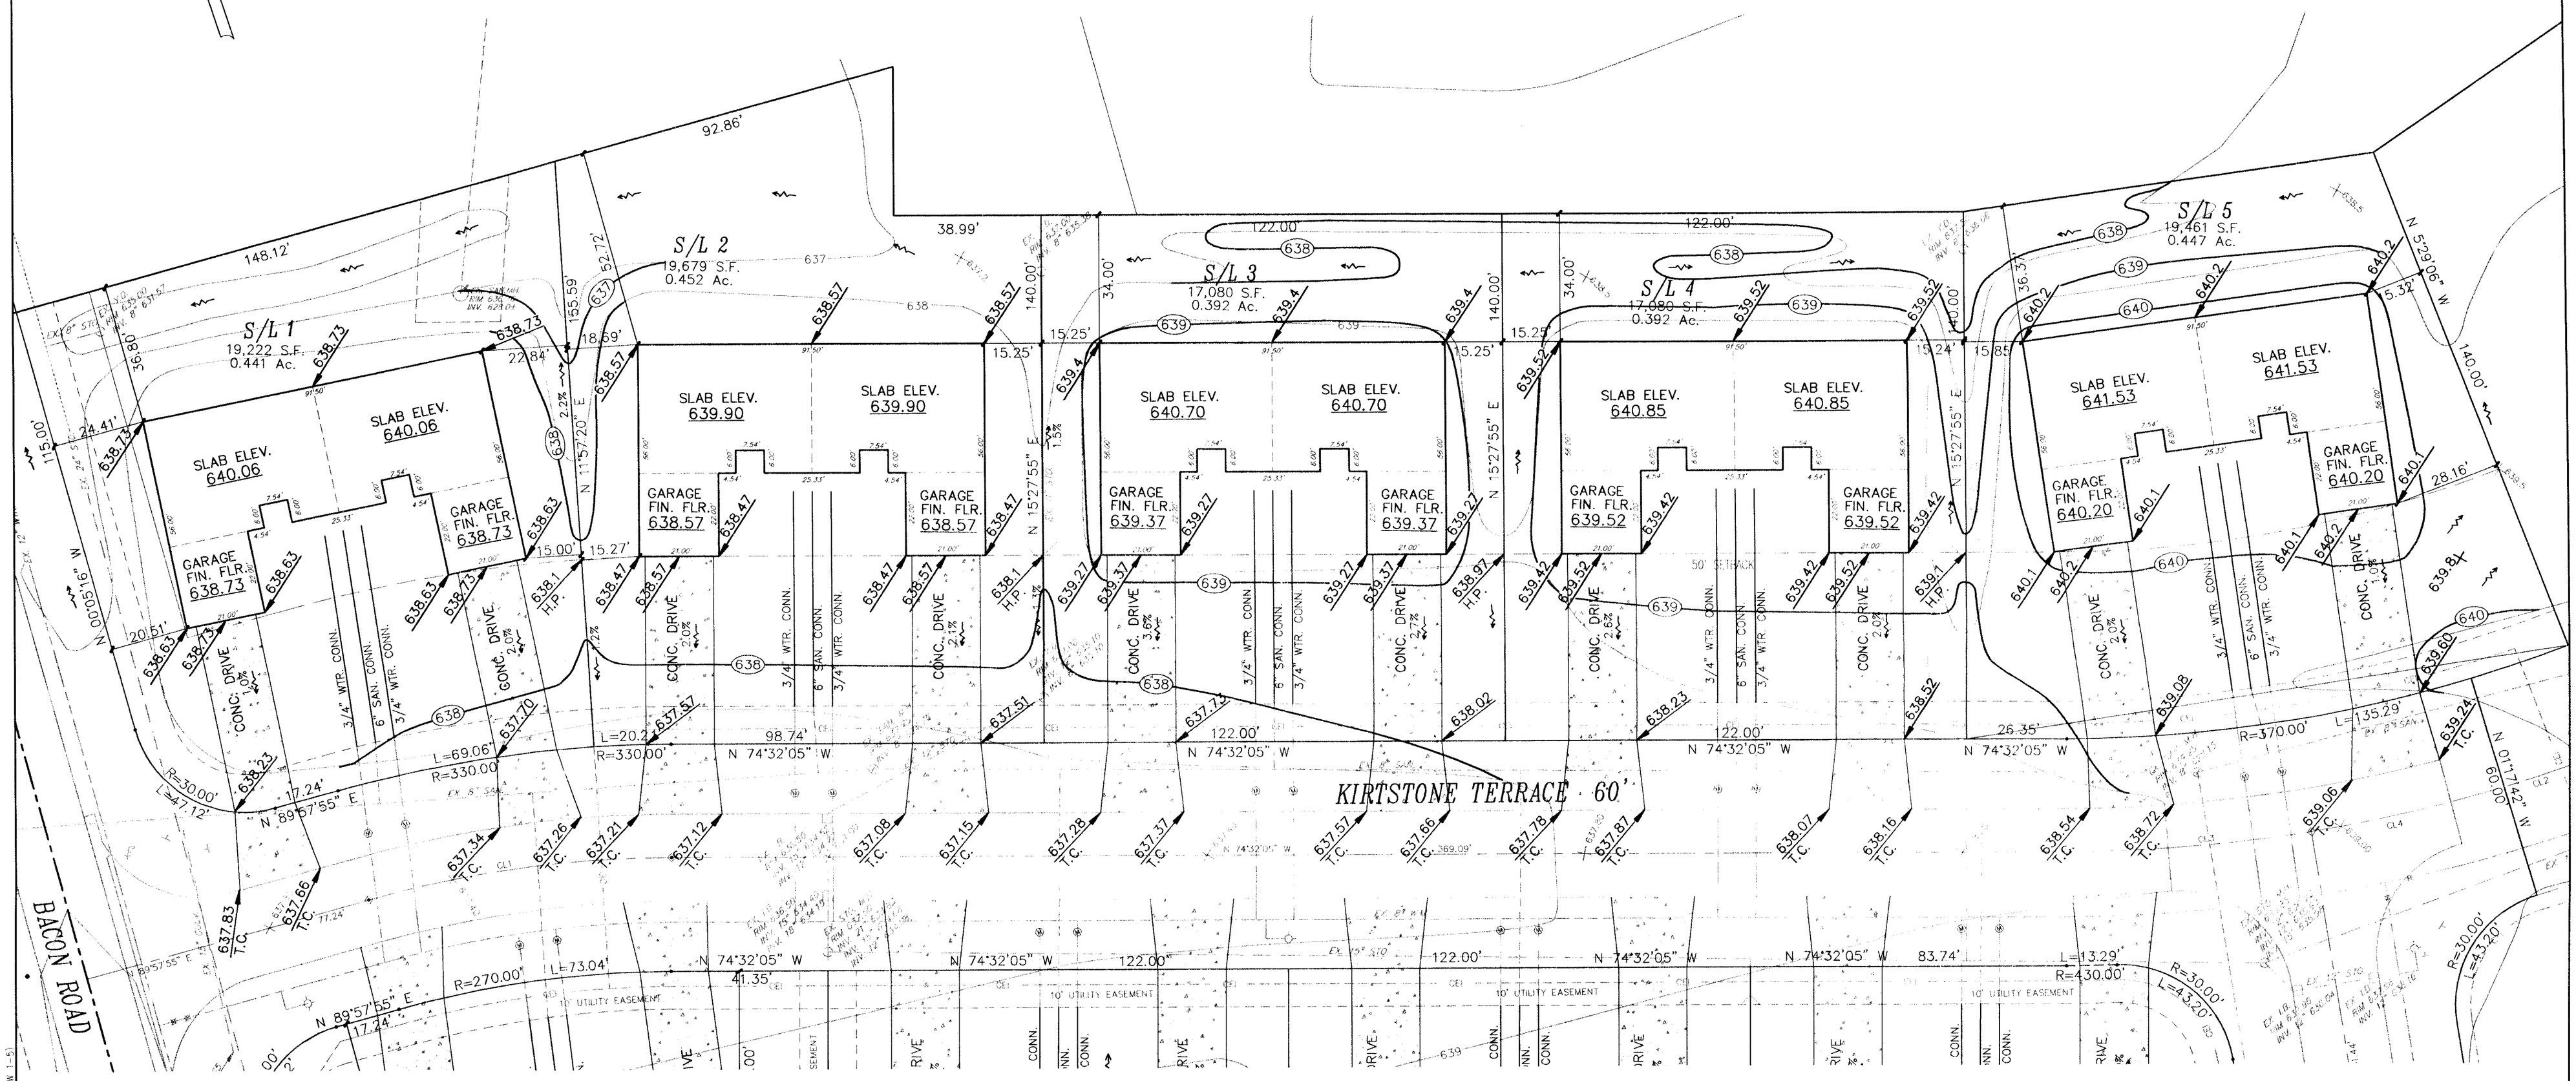


APPROVED PAINESVILLE TOWNSHIP ZONING DEPARTMENT

PRINTED
APR 25 1997
CT CONSULTANTS, INC.

BENCHMARK:
TOP OF HYDRANT – EAST SIDE OF BACON ROAD ACROSS FROM HOUSE #789, ELEVATION 643.46

## LEGEND

| | |
|---|---|
| 639.8 | EXISTING GRADE |
| 639.80 | PROPOSED GRADE |
| 637 | EXISTING CONTOUR |
| 637 | PROPOSED CONTOUR |

## CERTIFICATION

I HEREBY CERTIFY THAT THIS PLAT WAS PREPARED BY ME AND IS CORRECT TO THE BEST OF MY KNOWLEDGE AND BELIEF.

STATE OF OHIO
MICHAEL W. COLPETZER
59277

Grading Plan Approved as shown and/or noted
THOMAS P. GILLES, P.E.
Lake County Engineer
By WH Date 5.1.97

# SITE PLAN for S/L1
# EDWARD H. TRESGER, INC.
BEING S/L NO. 1 THRU 5 IN THE PINES SUBDIVISION PHASE IV IN PAINESVILLE TOWNSHIP, OHIO

DATE APRIL, 1997
DRAWN BY B.R.S.
CHECKED BY M.W.C.

CT Consultants, Inc.
Engineers • Architects • Planners

SCALES:
HOR. 1=20
VERT.
CONTRACT No. 94290