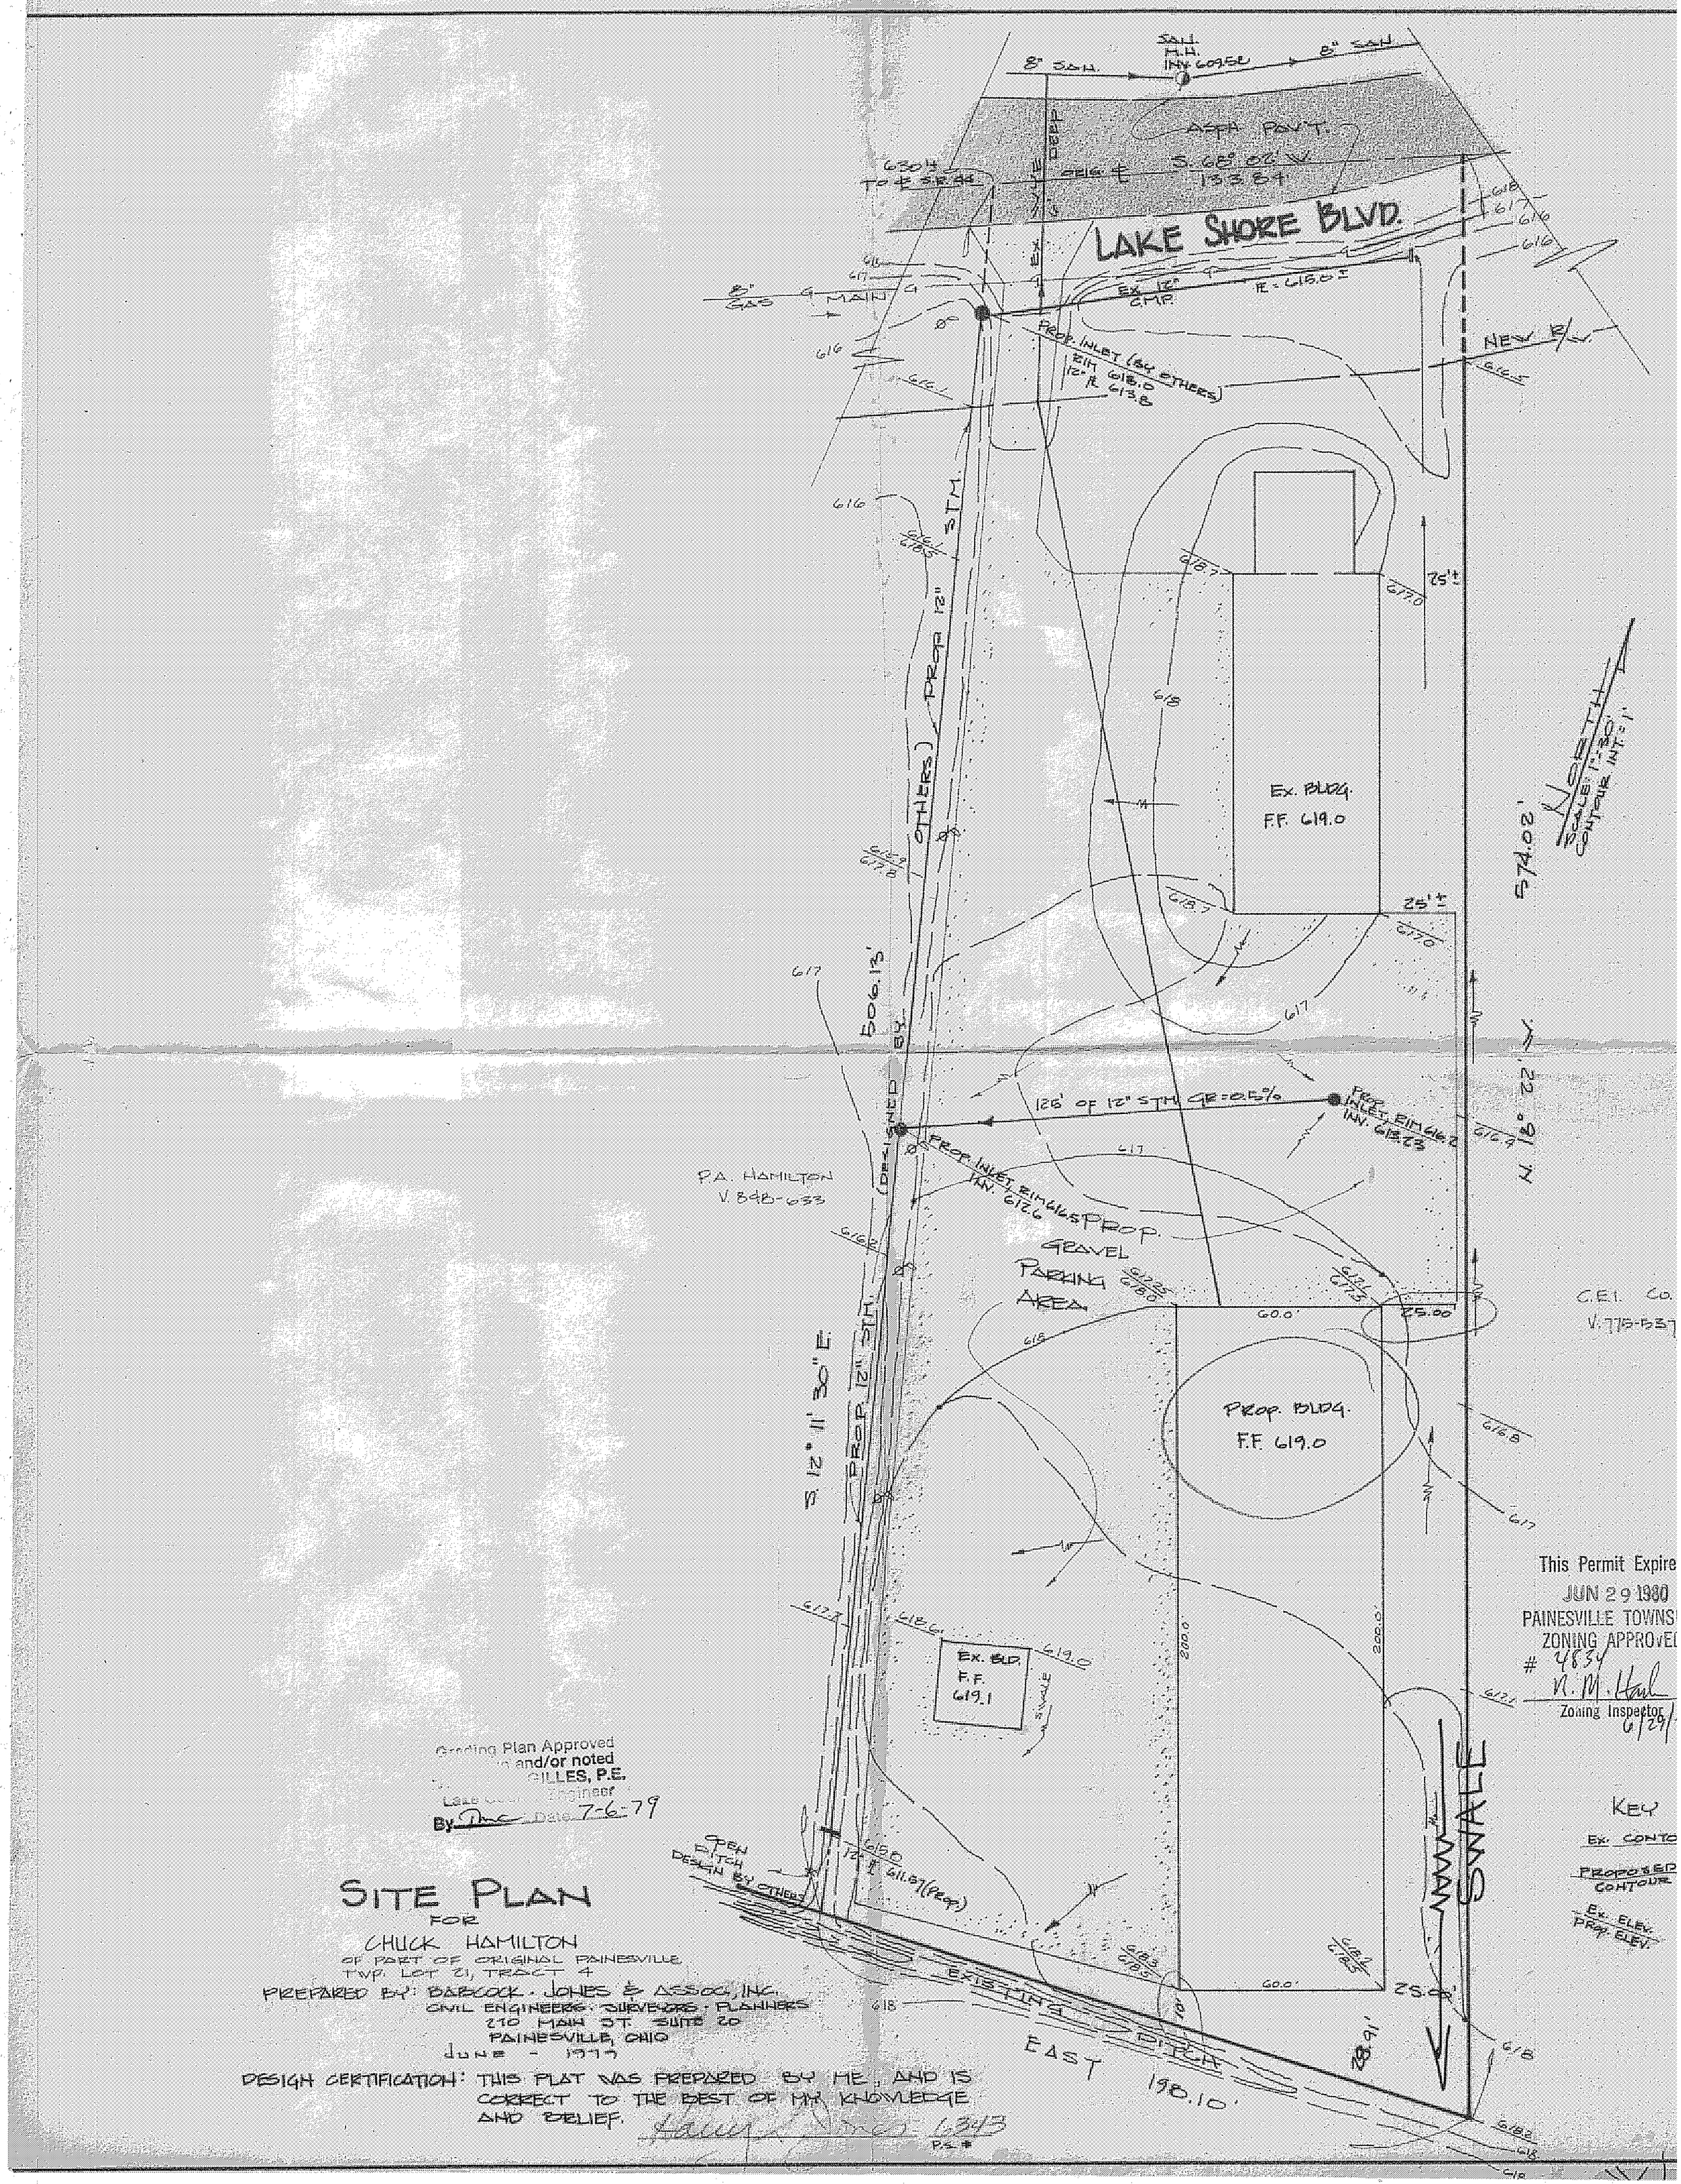

SITE PLAN

FOR

CHUCK HAMILTON

OF PART OF ORIGINAL PAINESVILLE TWP. LOT 21, TRACT 4

PREPARED BY: DARCOCK - JONES & ASSOC, INC.
CIVIL ENGINEERS - SURVEYORS - PLANNERS
210 MAIN ST. SUITE 20
PAINESVILLE, OHIO
June - 1979

DESIGN CERTIFICATION: THIS PLAT WAS PREPARED BY ME, AND IS CORRECT TO THE BEST OF MY KNOWLEDGE AND BELIEF.

P.E. # 6343