Grading Plan Approved
as shown and/or noted
THOMAS P. GILLES, P.E.
Lake County Engineer
By _____ Date 9-22-80

# SITE PLAN

for: CHUCK HAMILTON CONSTRUCTION
OF PART OF ORIGINAL PAINESVILLE
TOWNSHIP LOT 21, TRACT 4

prepared by: BABCOCK - JONES & ASSOC, INC.
CIVIL ENGINEERS - SURVEYORS
210 MAIN ST. SUITE 20
PAINESVILLE, OHIO 44077

AUG - 1980
1" = 30'

DESIGN CERTIFICATION - THIS PLAT WAS PREPARED BY ME, AND IS CORRECT TO THE BEST OF MY KNOWLEDGE & BELIEF.

William C. Babcock
WILLIAM C. BABCOCK P.S. #6528

STATE OF OHIO
WILLIAM C. BABCOCK
S-5528
REGISTERED
SURVEYOR

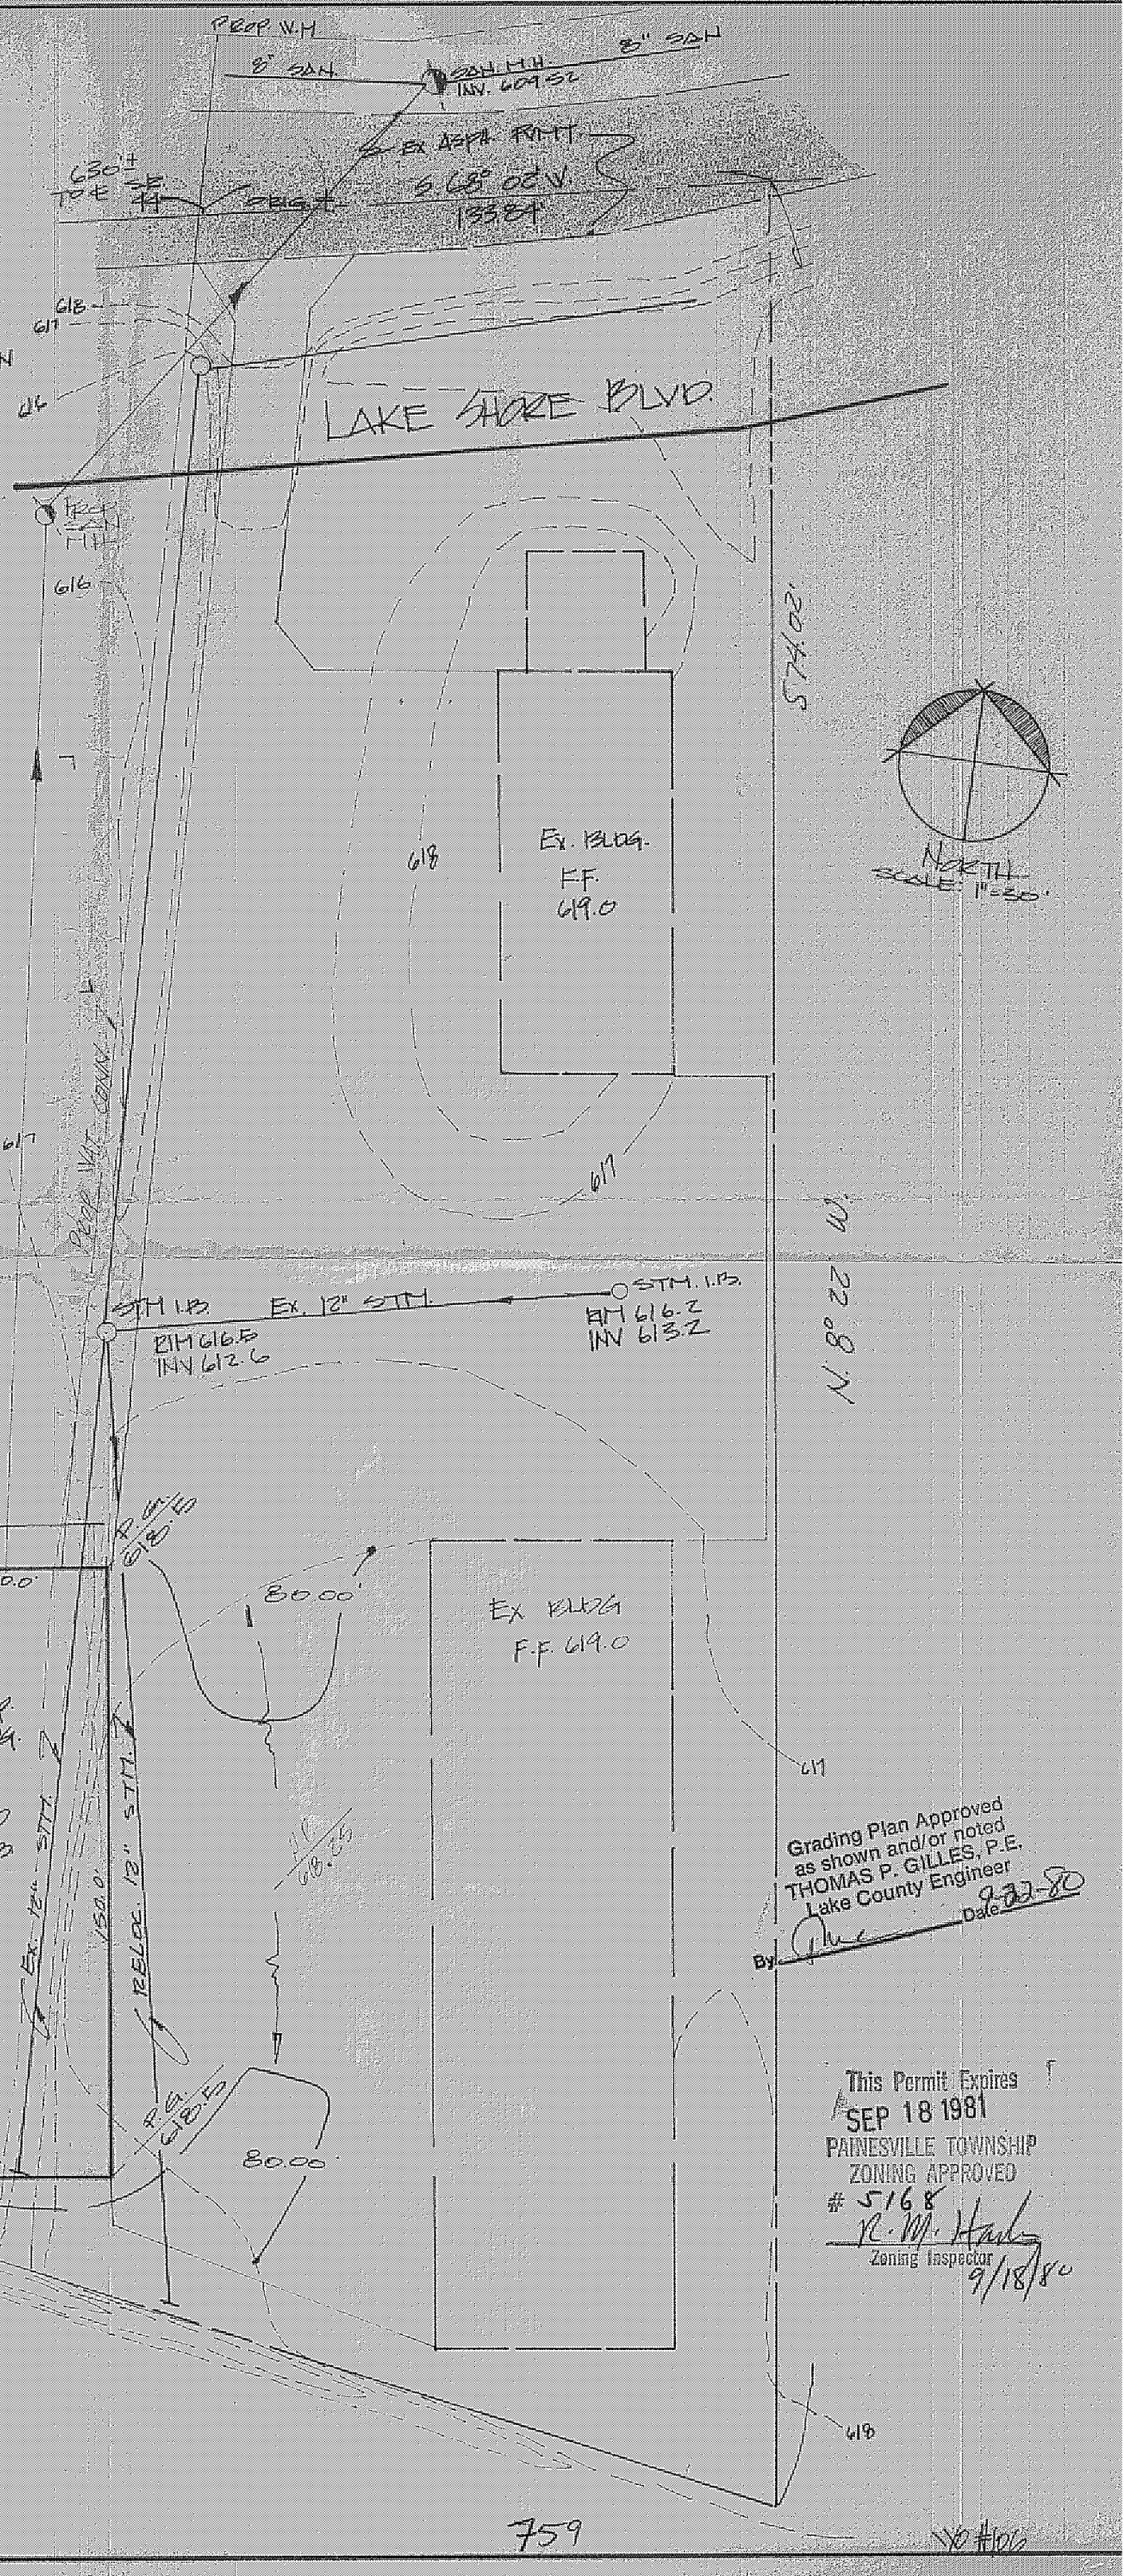


Grading Plan Approved
as shown and/or noted
THOMAS P. GILLES, P.E.
Lake County Engineer
By _____ Date 9-22-80

This Permit Expires
SEP 18 1981
PAINESVILLE TOWNSHIP
ZONING APPROVED
# 5168
R. M. Hall
Zoning Inspector
9/18/80

759