This Permit Expires
FEB 2 1981
PAINESVILLE TOWNSHIP
ZONING APPROVED
4990
R. M. Hall
Zoning Inspector
2/2/80

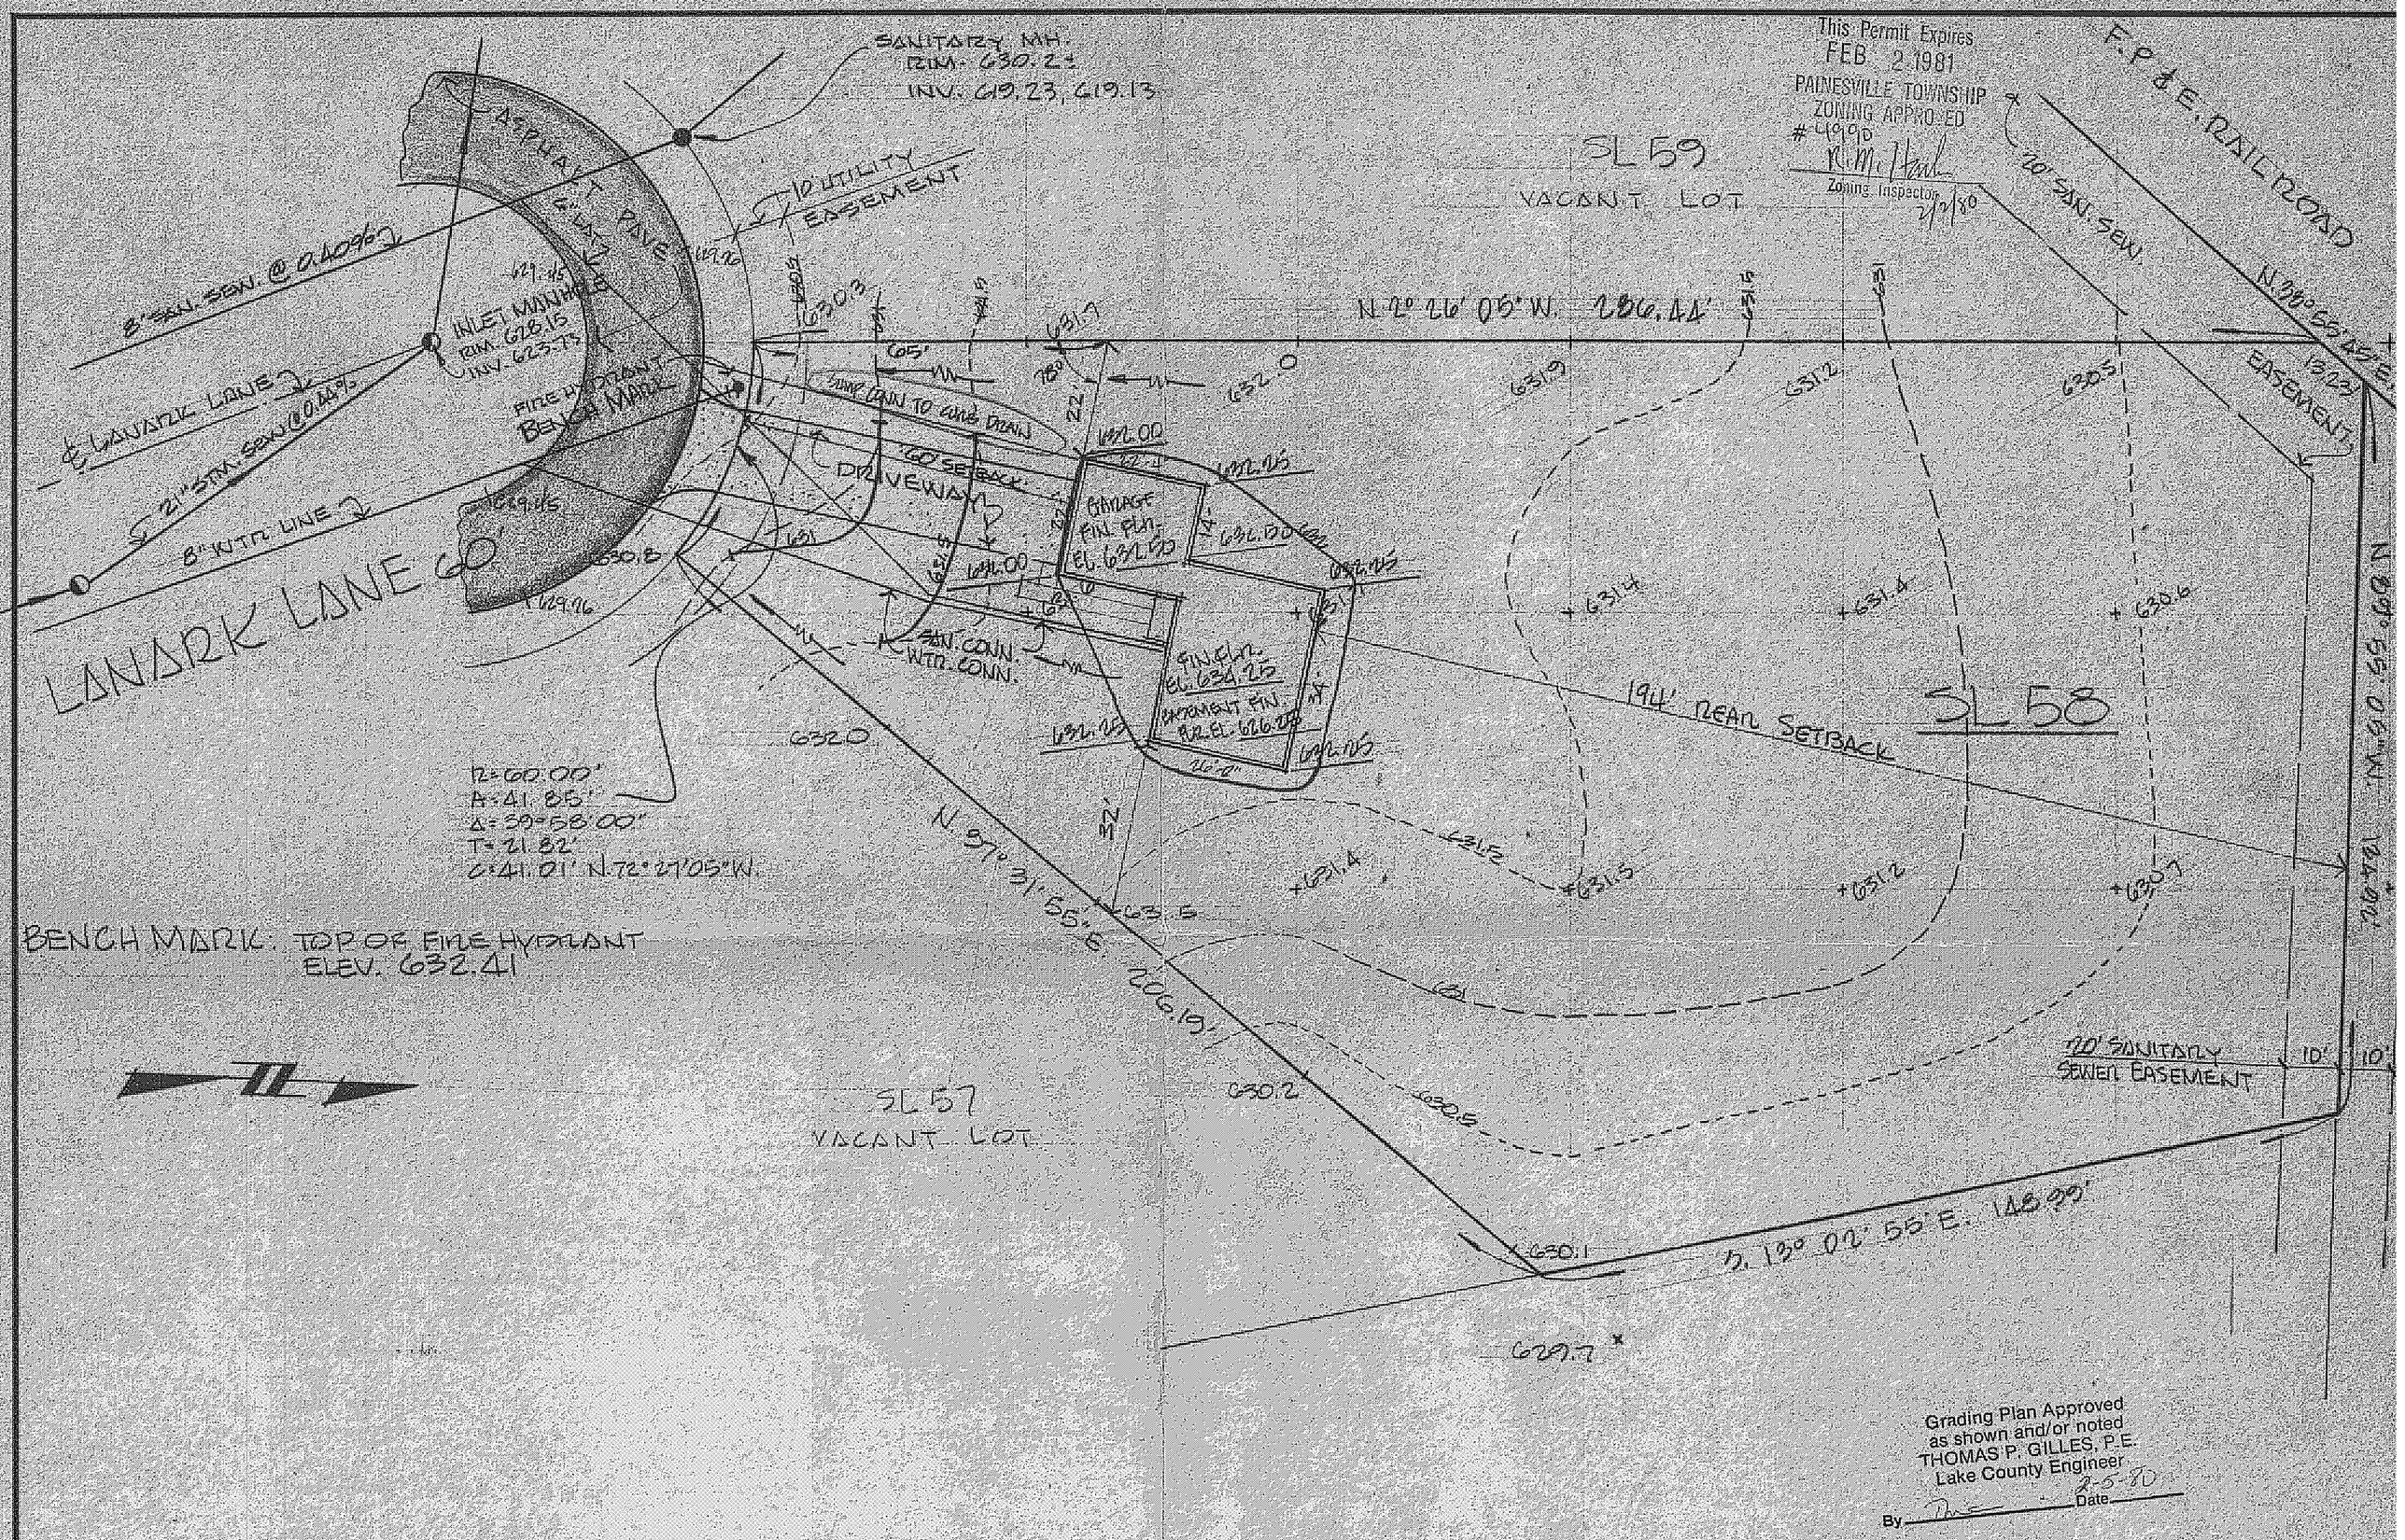

BENCH MARK: TOP OF FIRE HYDRANT
ELEV. 632.41

Grading Plan Approved
as shown and/or noted
THOMAS P. GILLES, P.E.
Lake County Engineer
By _____ Date 2-5-80

UNDERLINED ELEVATIONS INDICATES PROPOSED GUIDES.

DESIGN CERTIFICATION
THIS PLAT WAS PREPARED BY ME AND IS CORRECT TO THE BEST OF MY KNOWLEDGE AND BELIEF.
REG. ENGINEER NO. 35060

AS BUILT CERTIFICATION
I HEREBY CERTIFY THAT THE CIRCLED GRADES ARE EXISTING FINISH GRADES CHECKED IN THE FIELD ON _____ AND THAT SURVEY IS CORRECT TO THE BEST OF MY KNOWLEDGE AND BELIEF.
REG. SURVEYOR NO. _____

SITE PLAN FOR:
EDWARD H. TRESGER INC.
BEING SUBLOT NO. 58 IN THE PINES SUBDIVISION PHASE II IN PAINESVILLE TOWNSHIP, OHIO.

DATE
SCALE 1" = 20'
DRAWN BY
CH'K'D BY
F.B.# 326 PG.

COLPETZER · WOODS
CONSULTANTS, INC.
MENTOR, OHIO 44060

SHEET: OF
CONTRACT NO. 78-156