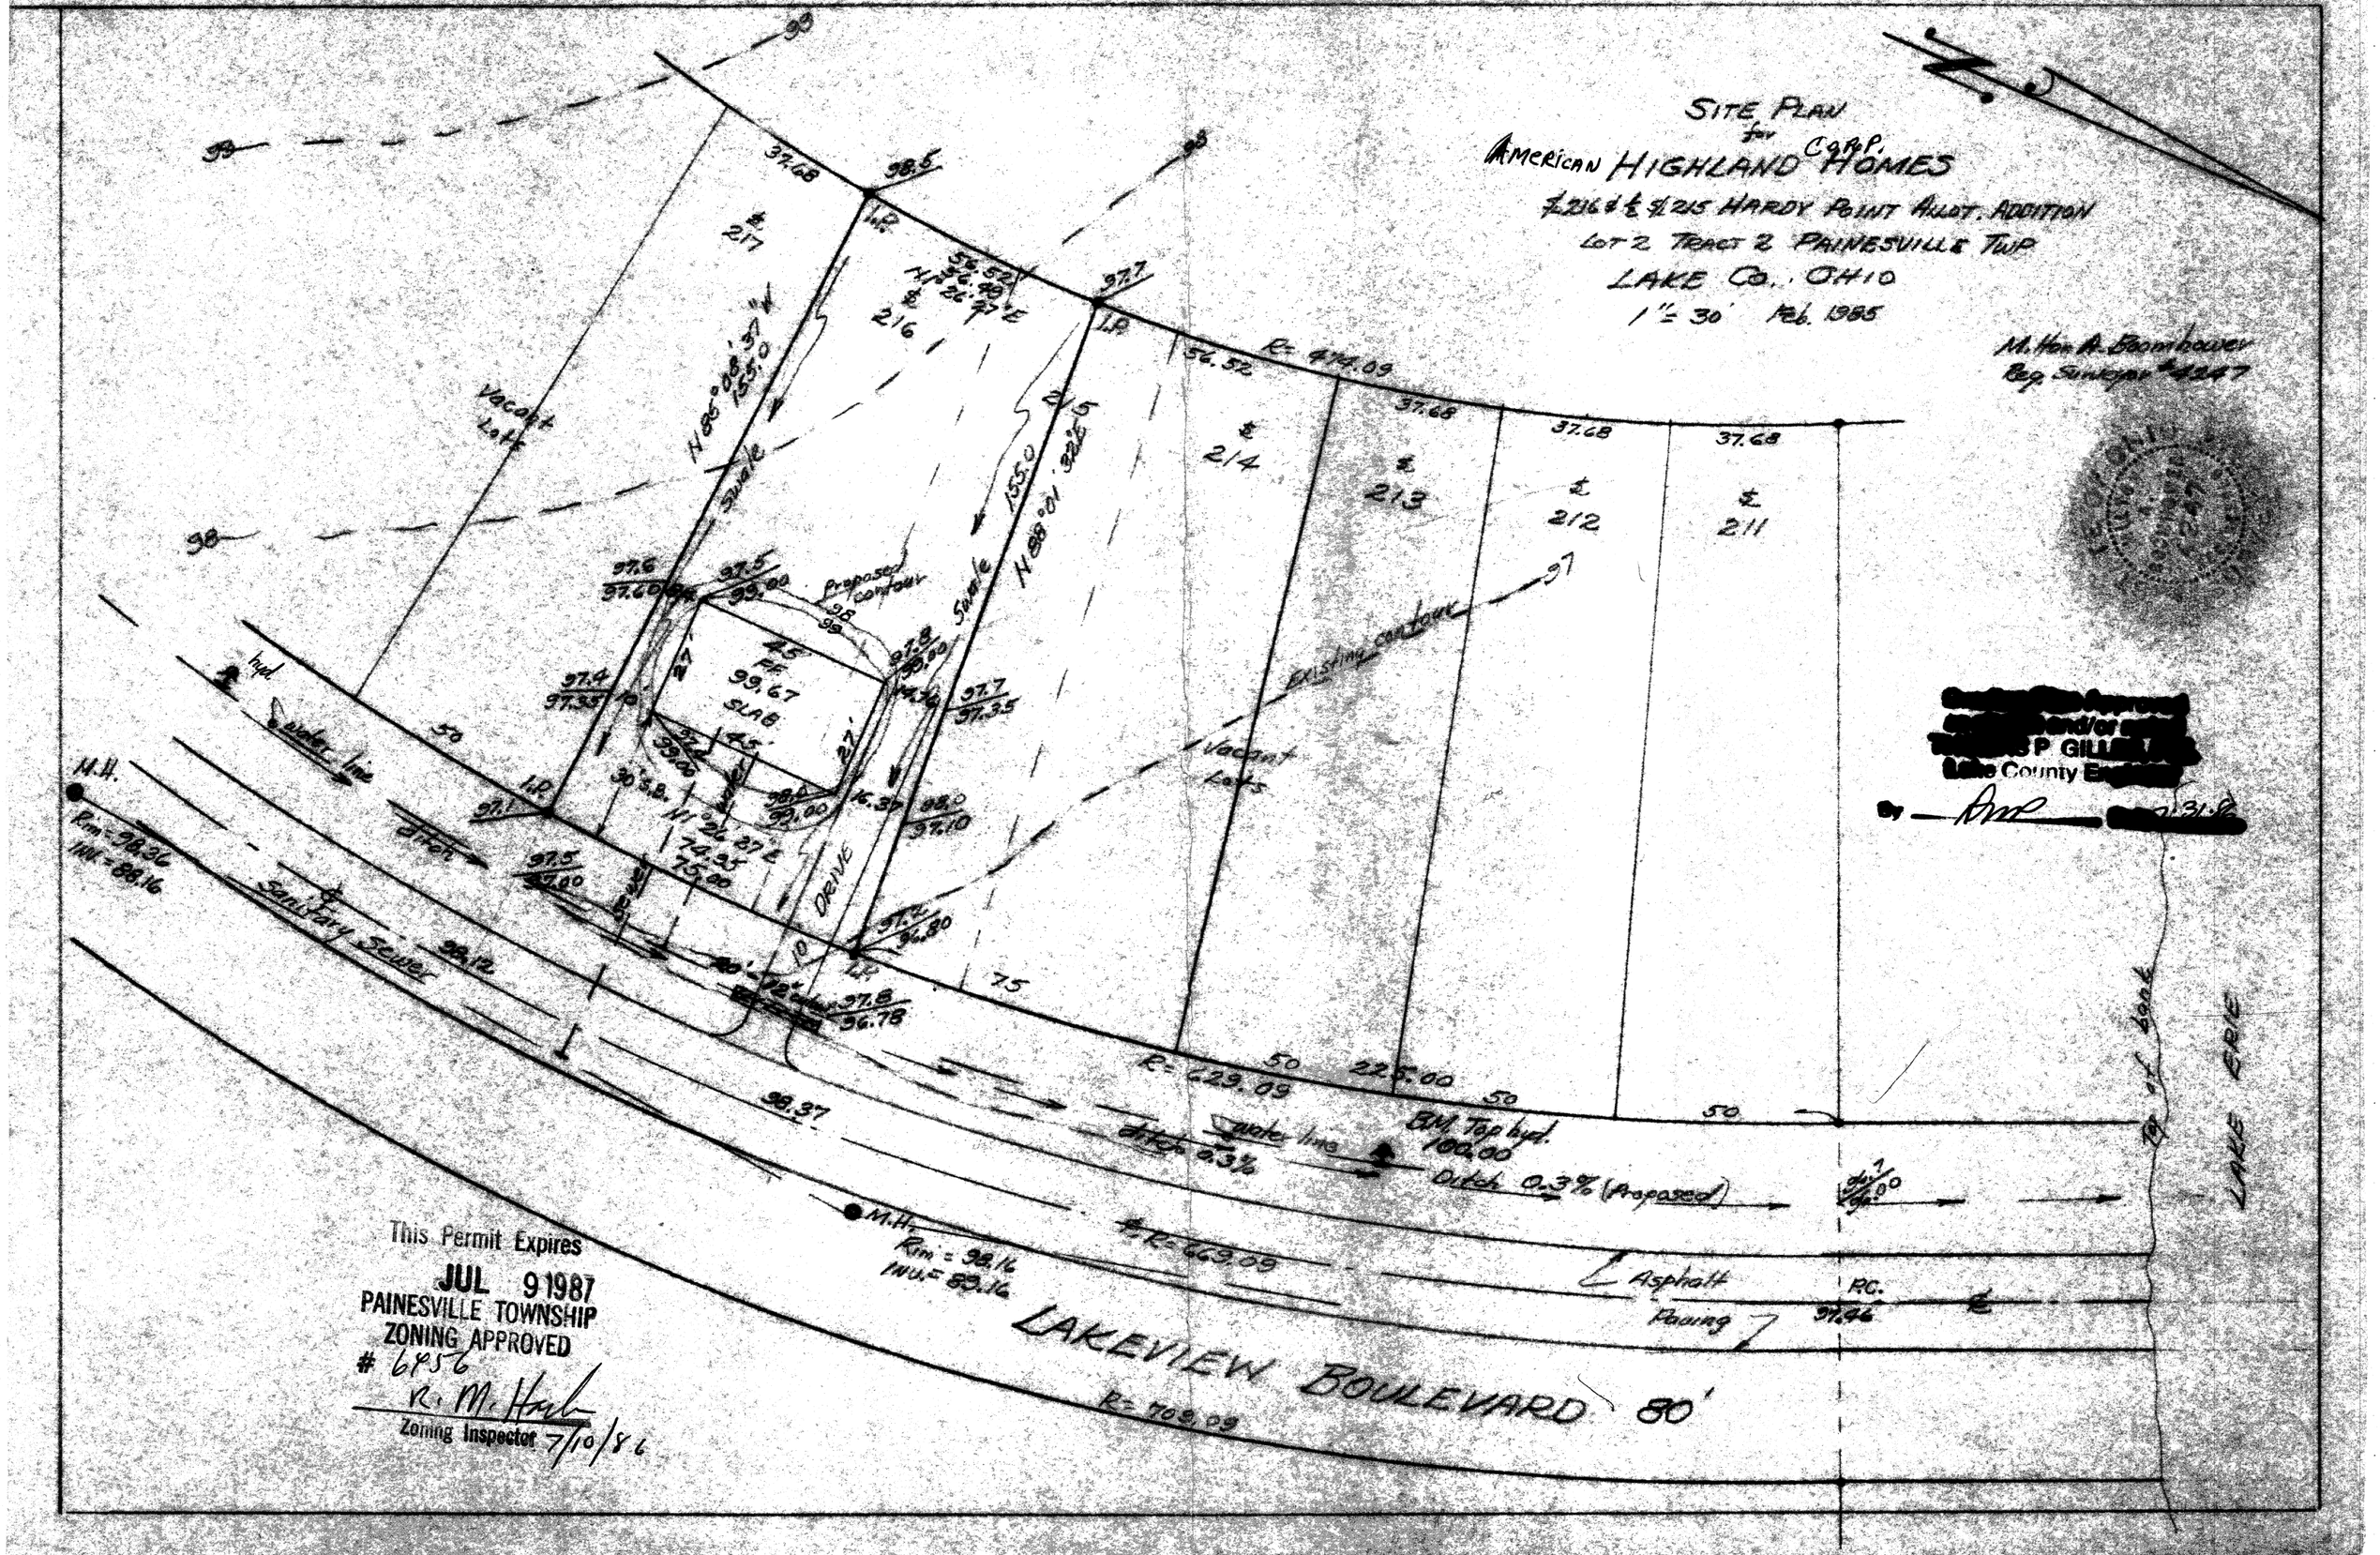
SITE PLAN
for
AMERICAN HIGHLAND HOMES CORP.
#216 & #215 HARDY POINT ALLOT. ADDITION
LOT 2 TRACT 2 PAINESVILLE TWP.
LAKE CO., OHIO
1" = 30' Feb. 1985
M. Hon A. Boomhower
Reg. Surveyor #4247
Vacant Lots
Proposed Contour
Existing contour
Swale
Drive
Asphalt Paving
Ditch 0.3%
Ditch 0.3% (Proposed)
Water line
Sanitary Sewer
M.H.
Rim = 98.36
Inv. = 88.16
M.H.
Rim = 98.16
Inv. E = 89.16
BM Top hyd. 100.00
LAKEVIEW BOULEVARD 80'
LAKE ERIE
R= 474.09
R= 229.09
R= 663.09
R= 709.09
155.0
N 88° 01' 32" E
N 88° 08' 37" W
N 11° 24' 27" E
74.25
75.00
99.67
SLAB
37.68
37.68
37.68
37.68
#217
#216
#215
#214
#213
#212
#211
R.C.
97.96
This Permit Expires
JUL 9 1987
PAINESVILLE TOWNSHIP
ZONING APPROVED
6956
R. M. Hook
Zoning Inspector 7/10/86