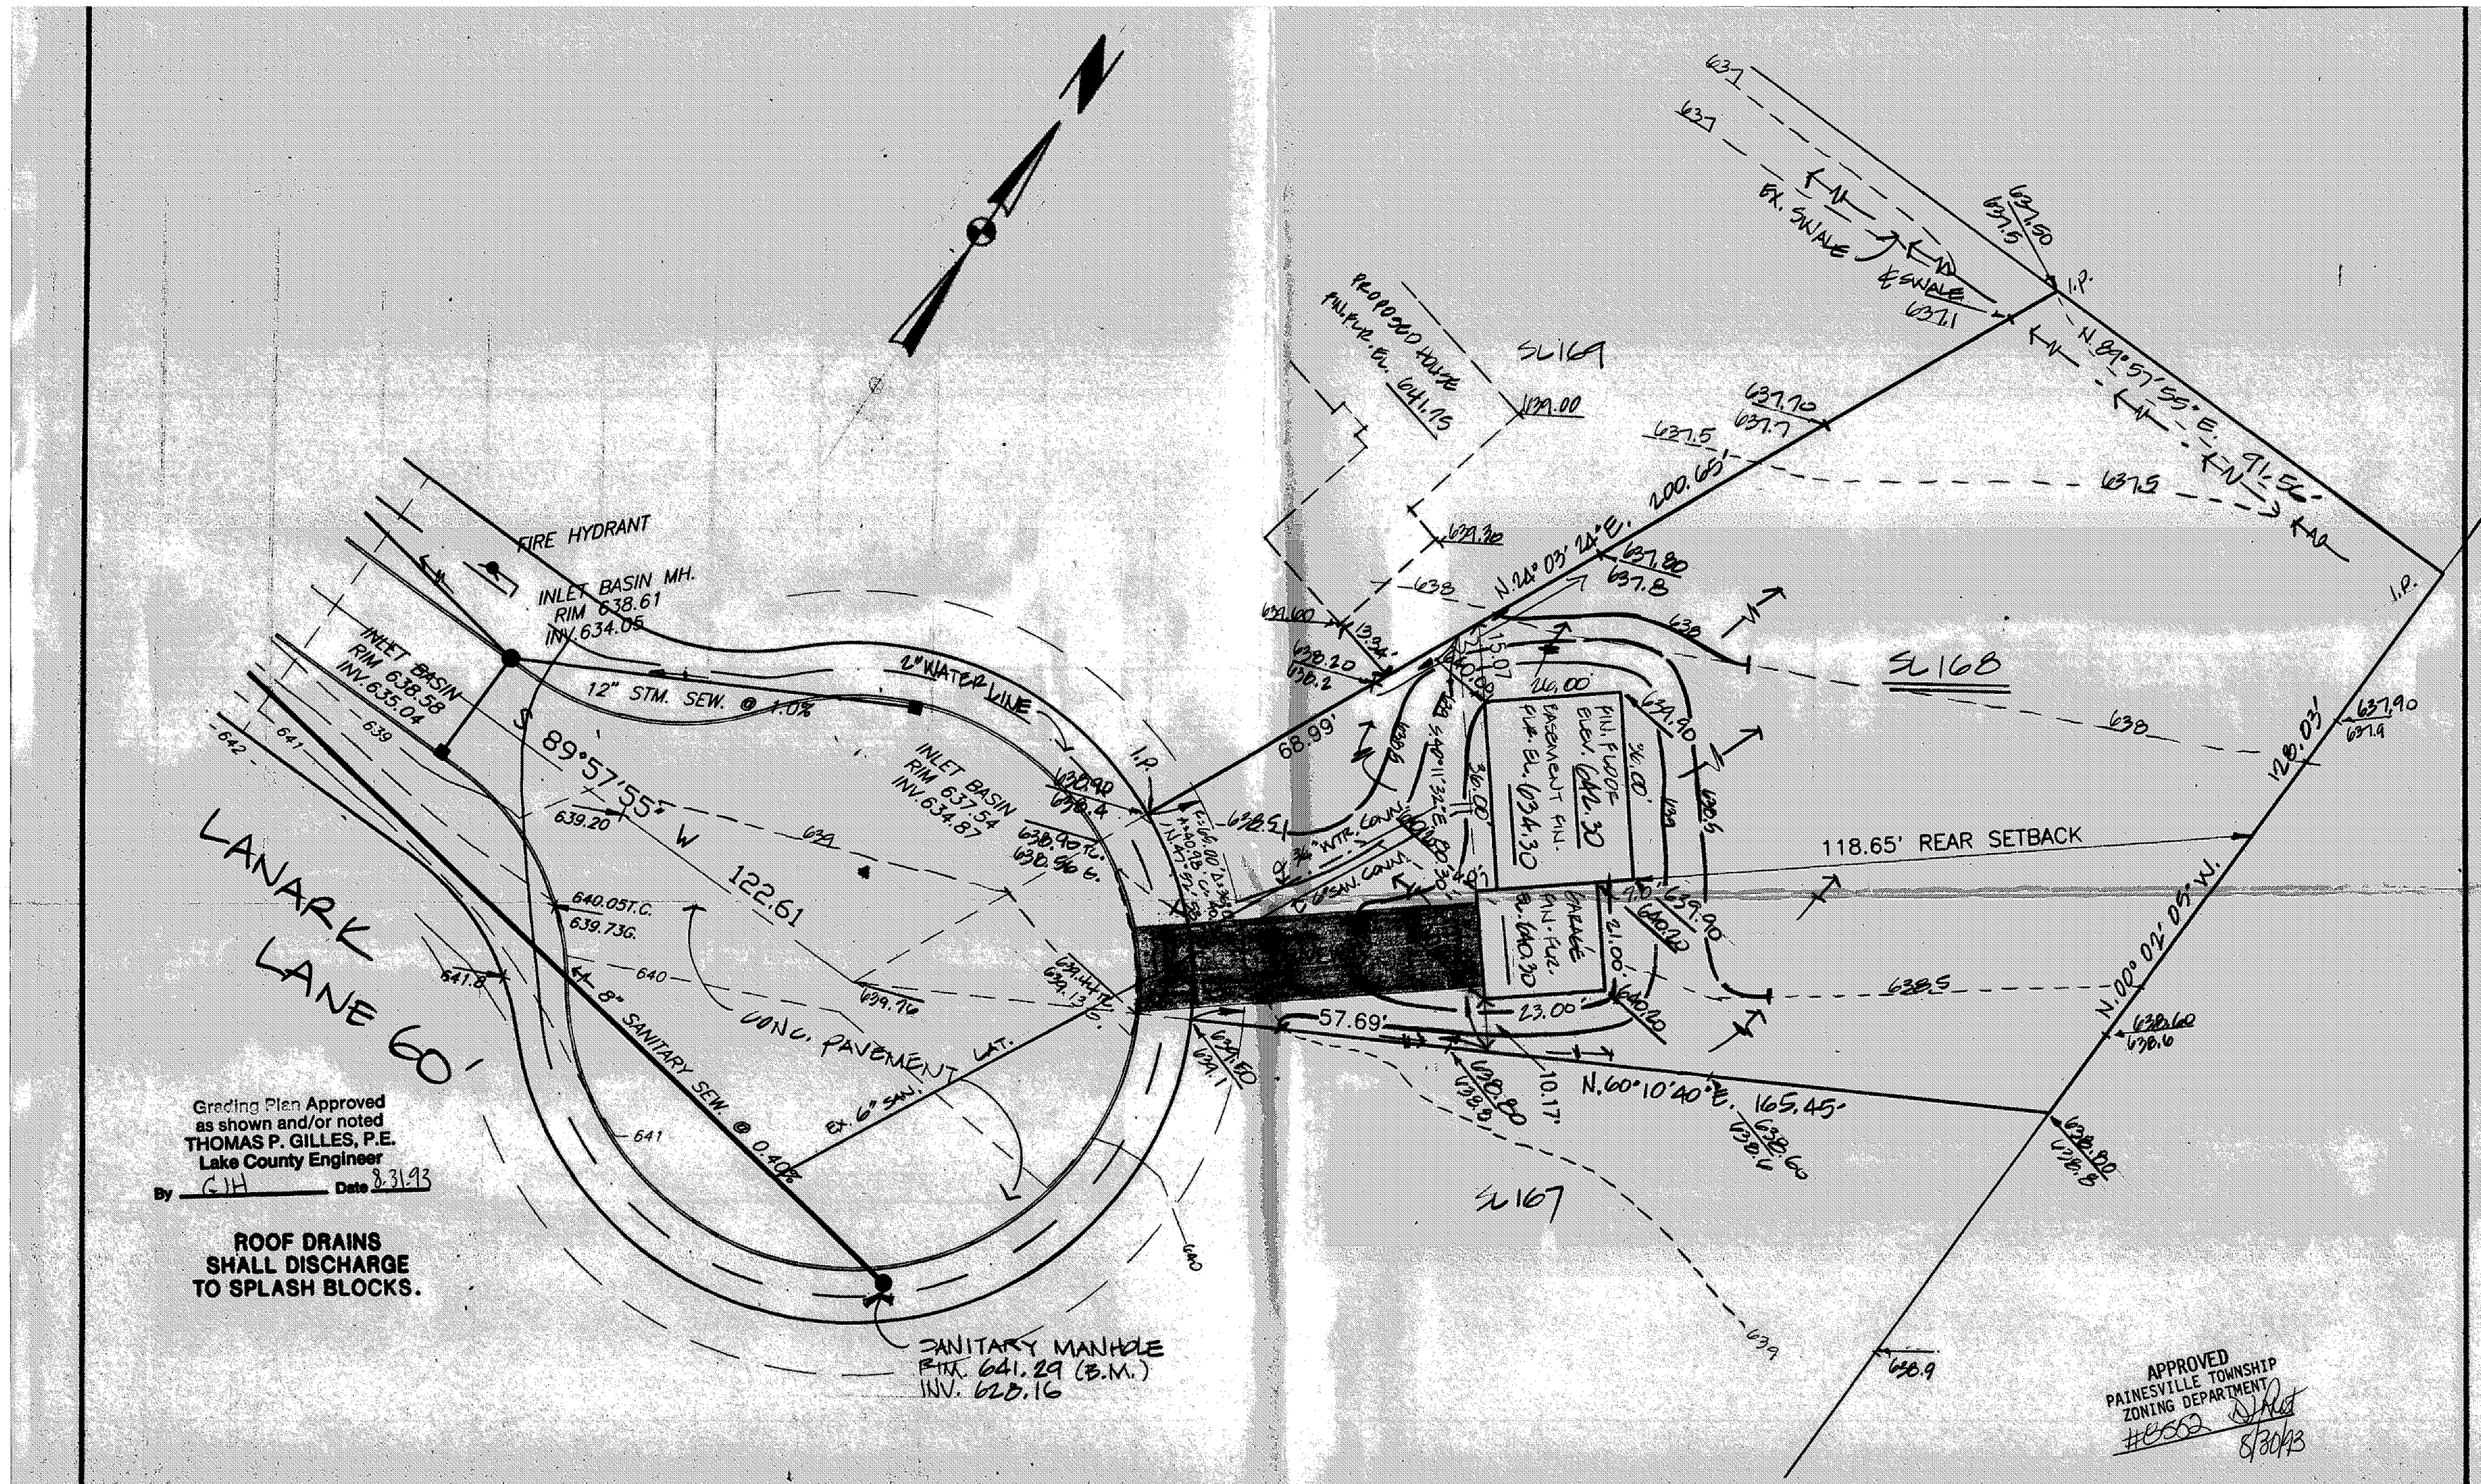

CERTIFICATION:

I HEREBY CERTIFY THAT THIS PLAT WAS PREPARED BY ME AND IS CORRECT TO THE BEST OF MY KNOWLEDGE AND BELIEF.

BY: RICHARD J. BILSKI, P.S.NO. 5244

STATE OF OHIO — RICHARD BILSKI 5244 — REGISTERED SURVEYOR

LEGEND:

638.00	PROPOSED GRADES
X 638.0	EXISTING ELEVATIONS
638	EXISTING CONTOURS
638	PROPOSED CONTOURS

SITE PLAN FOR: EDWARD H. TRESGER, INC.
8100 DEERWOOD BLVD. MENTOR, OHIO 44060
BEING SUBLOT NO. 168 IN THE PINES SUBDIVISION NO. 30 IN PAINESVILLE TOWNSHIP, OHIO.

DATE	AUG. 25, 1993
SCALE	1" = 20'
DRAWN BY	GPB.
CH'K'D. BY	RJB

CT Consultants, Inc.
Engineers • Architects • Planners
Willoughby • Mentor • Columbus • Lorain • North Canton • Sheffield Village

SHEET 1 OF 1
CONTRACT NO.