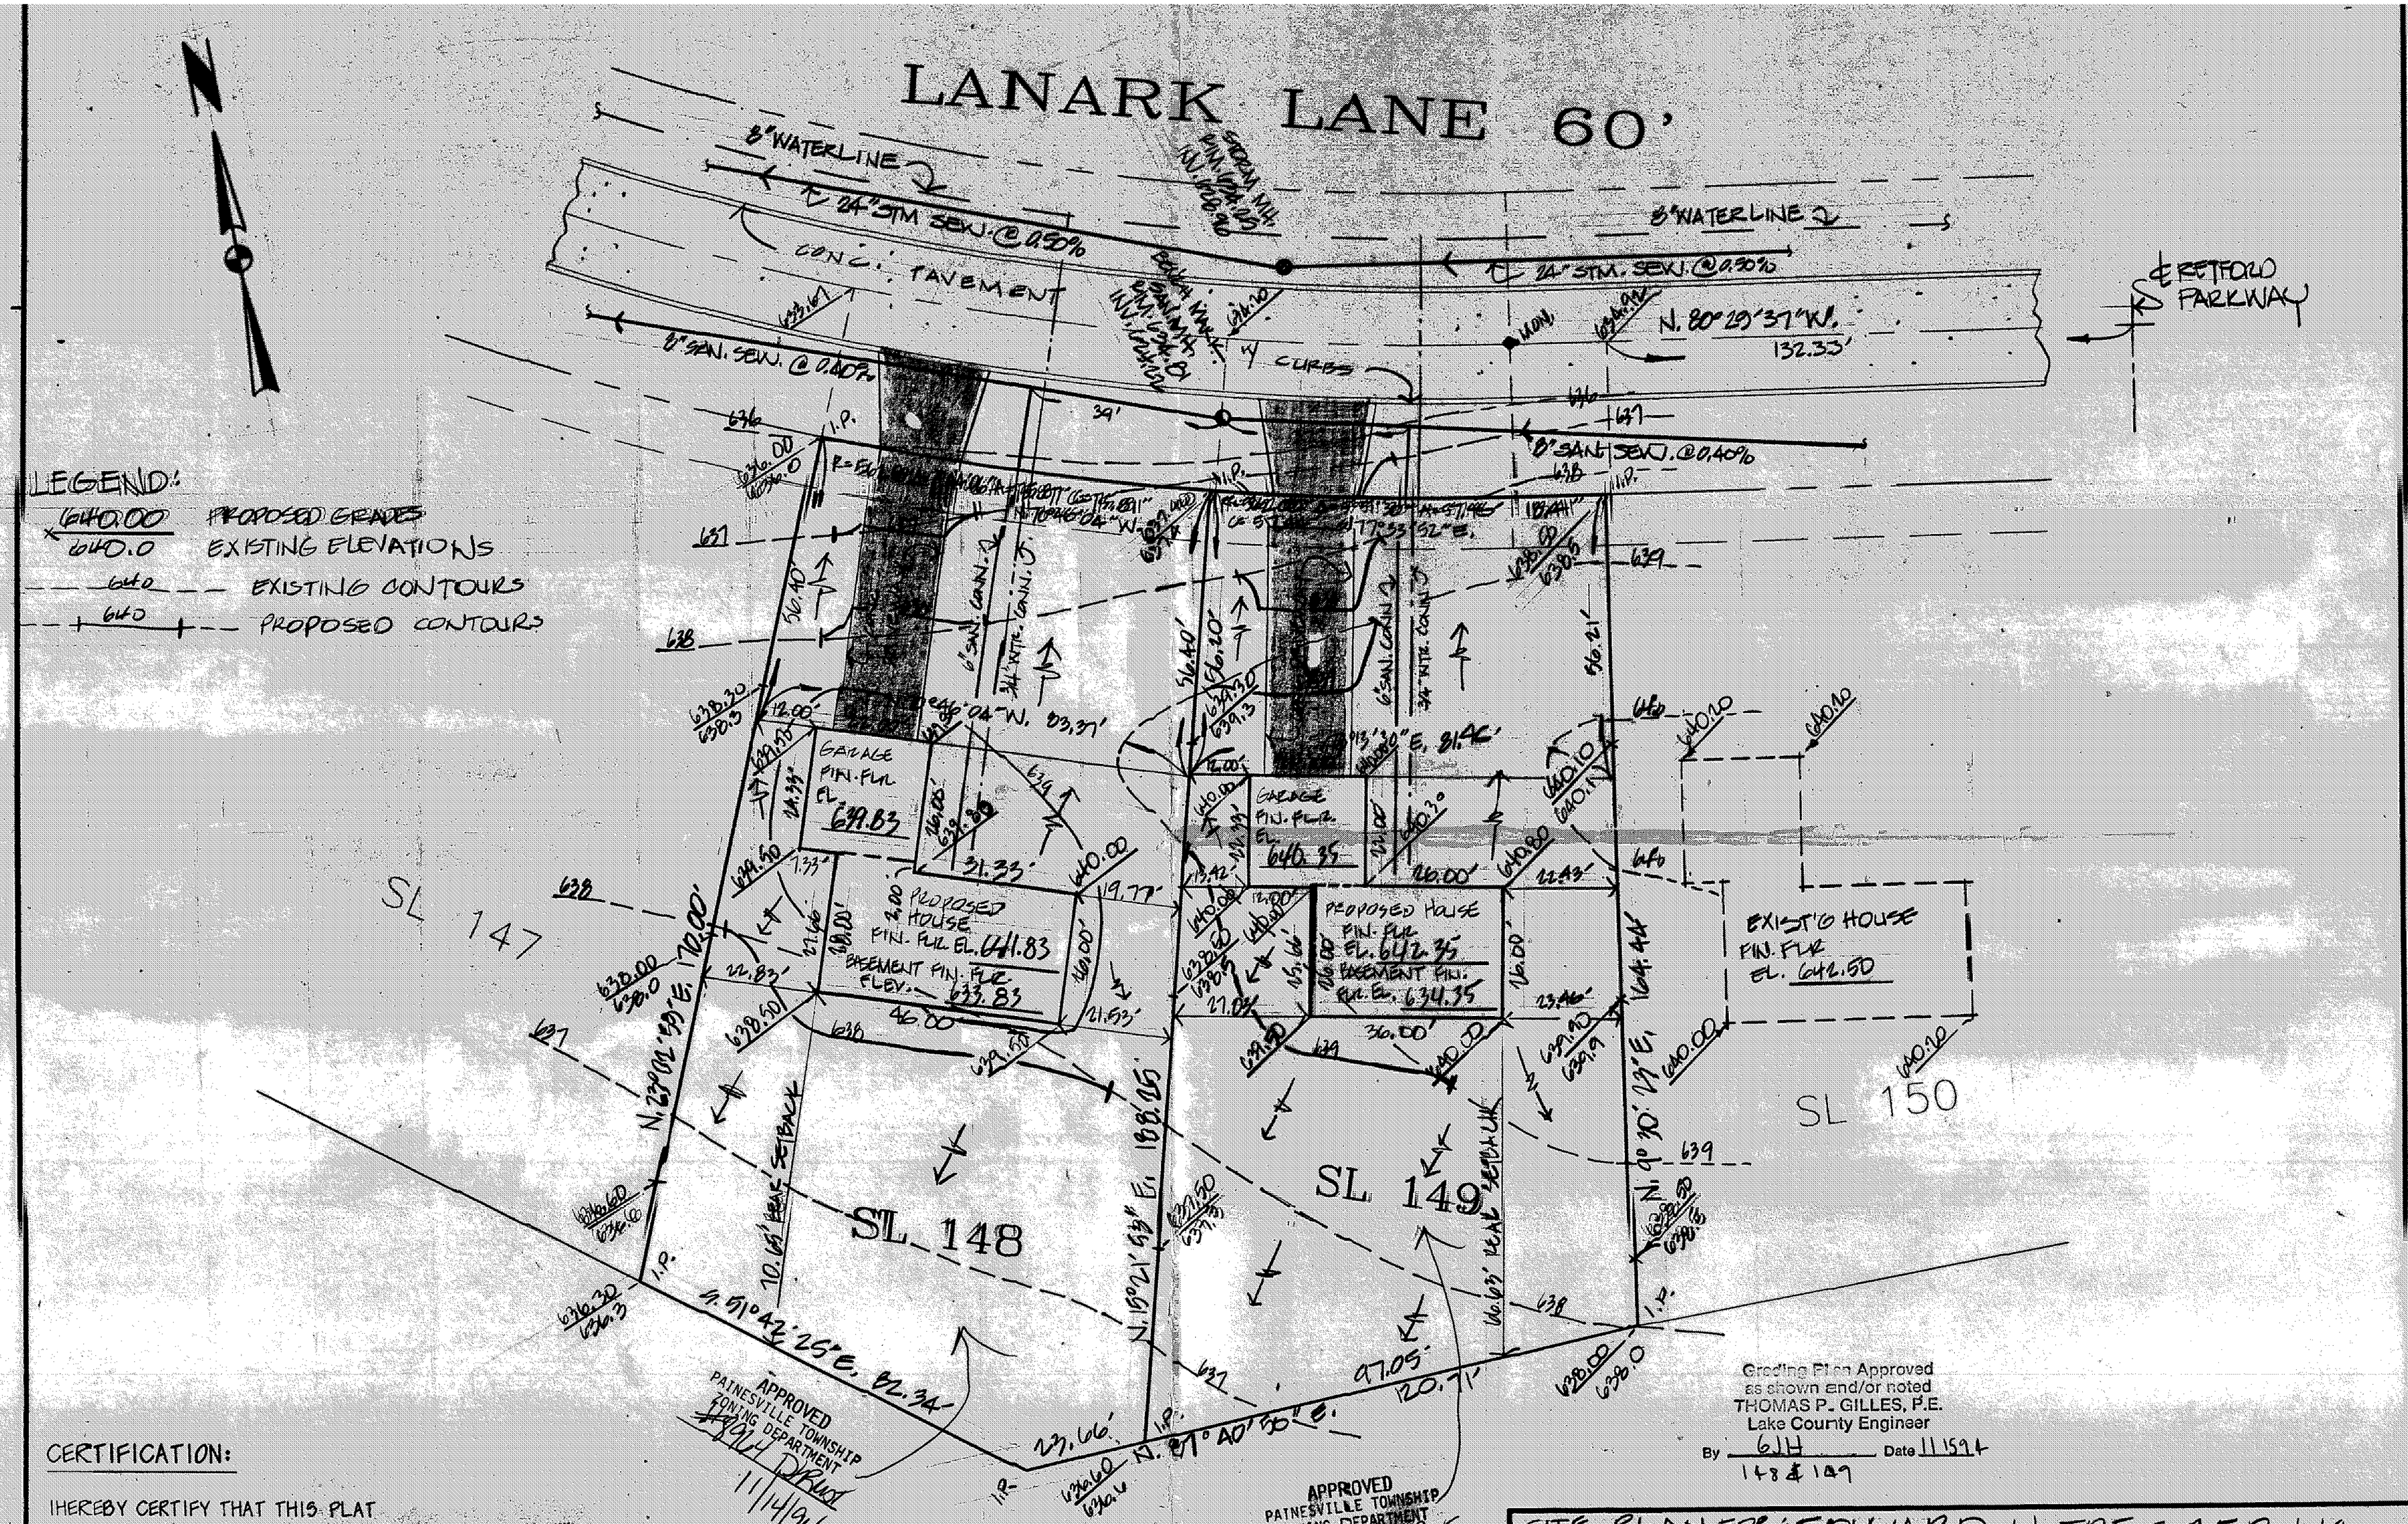

CERTIFICATION:

I HEREBY CERTIFY THAT THIS PLAT WAS PREPARED BY ME AND IS CORRECT TO THE BEST OF MY KNOWLEDGE AND BELIEF.

BY: Richard J. Bilski

RICHARD J. BILSKI P.S. NO. 5244

STATE OF OHIO RICHARD BILSKI 5244 REGISTERED SURVEYOR

SITE PLAN FOR: EDWARD H. TRESGER, INC.
8100 DEEPWOOD BLVD. MENTOR, OHIO 44060
SITE PLAN FOR SUBLOT NO. 148 AND SUBLOT NO. 149 IN THE PINES SUBDIVISION PHASE 3B IN PAINESVILLE TOWNSHIP, OHIO

DATE NOV. 4, 1994
SCALE 1"=20'
DRAWN BY CB.
CH'K'D BY
F.B.# 707 PG. 101

CT Consultants, Inc.
Engineers · Architects · Planners
Willoughby · Mentor · Columbus · Lorain · North Canton · Steubenville

SHEET 1 OF 1
CONTRACT NO. 89-478