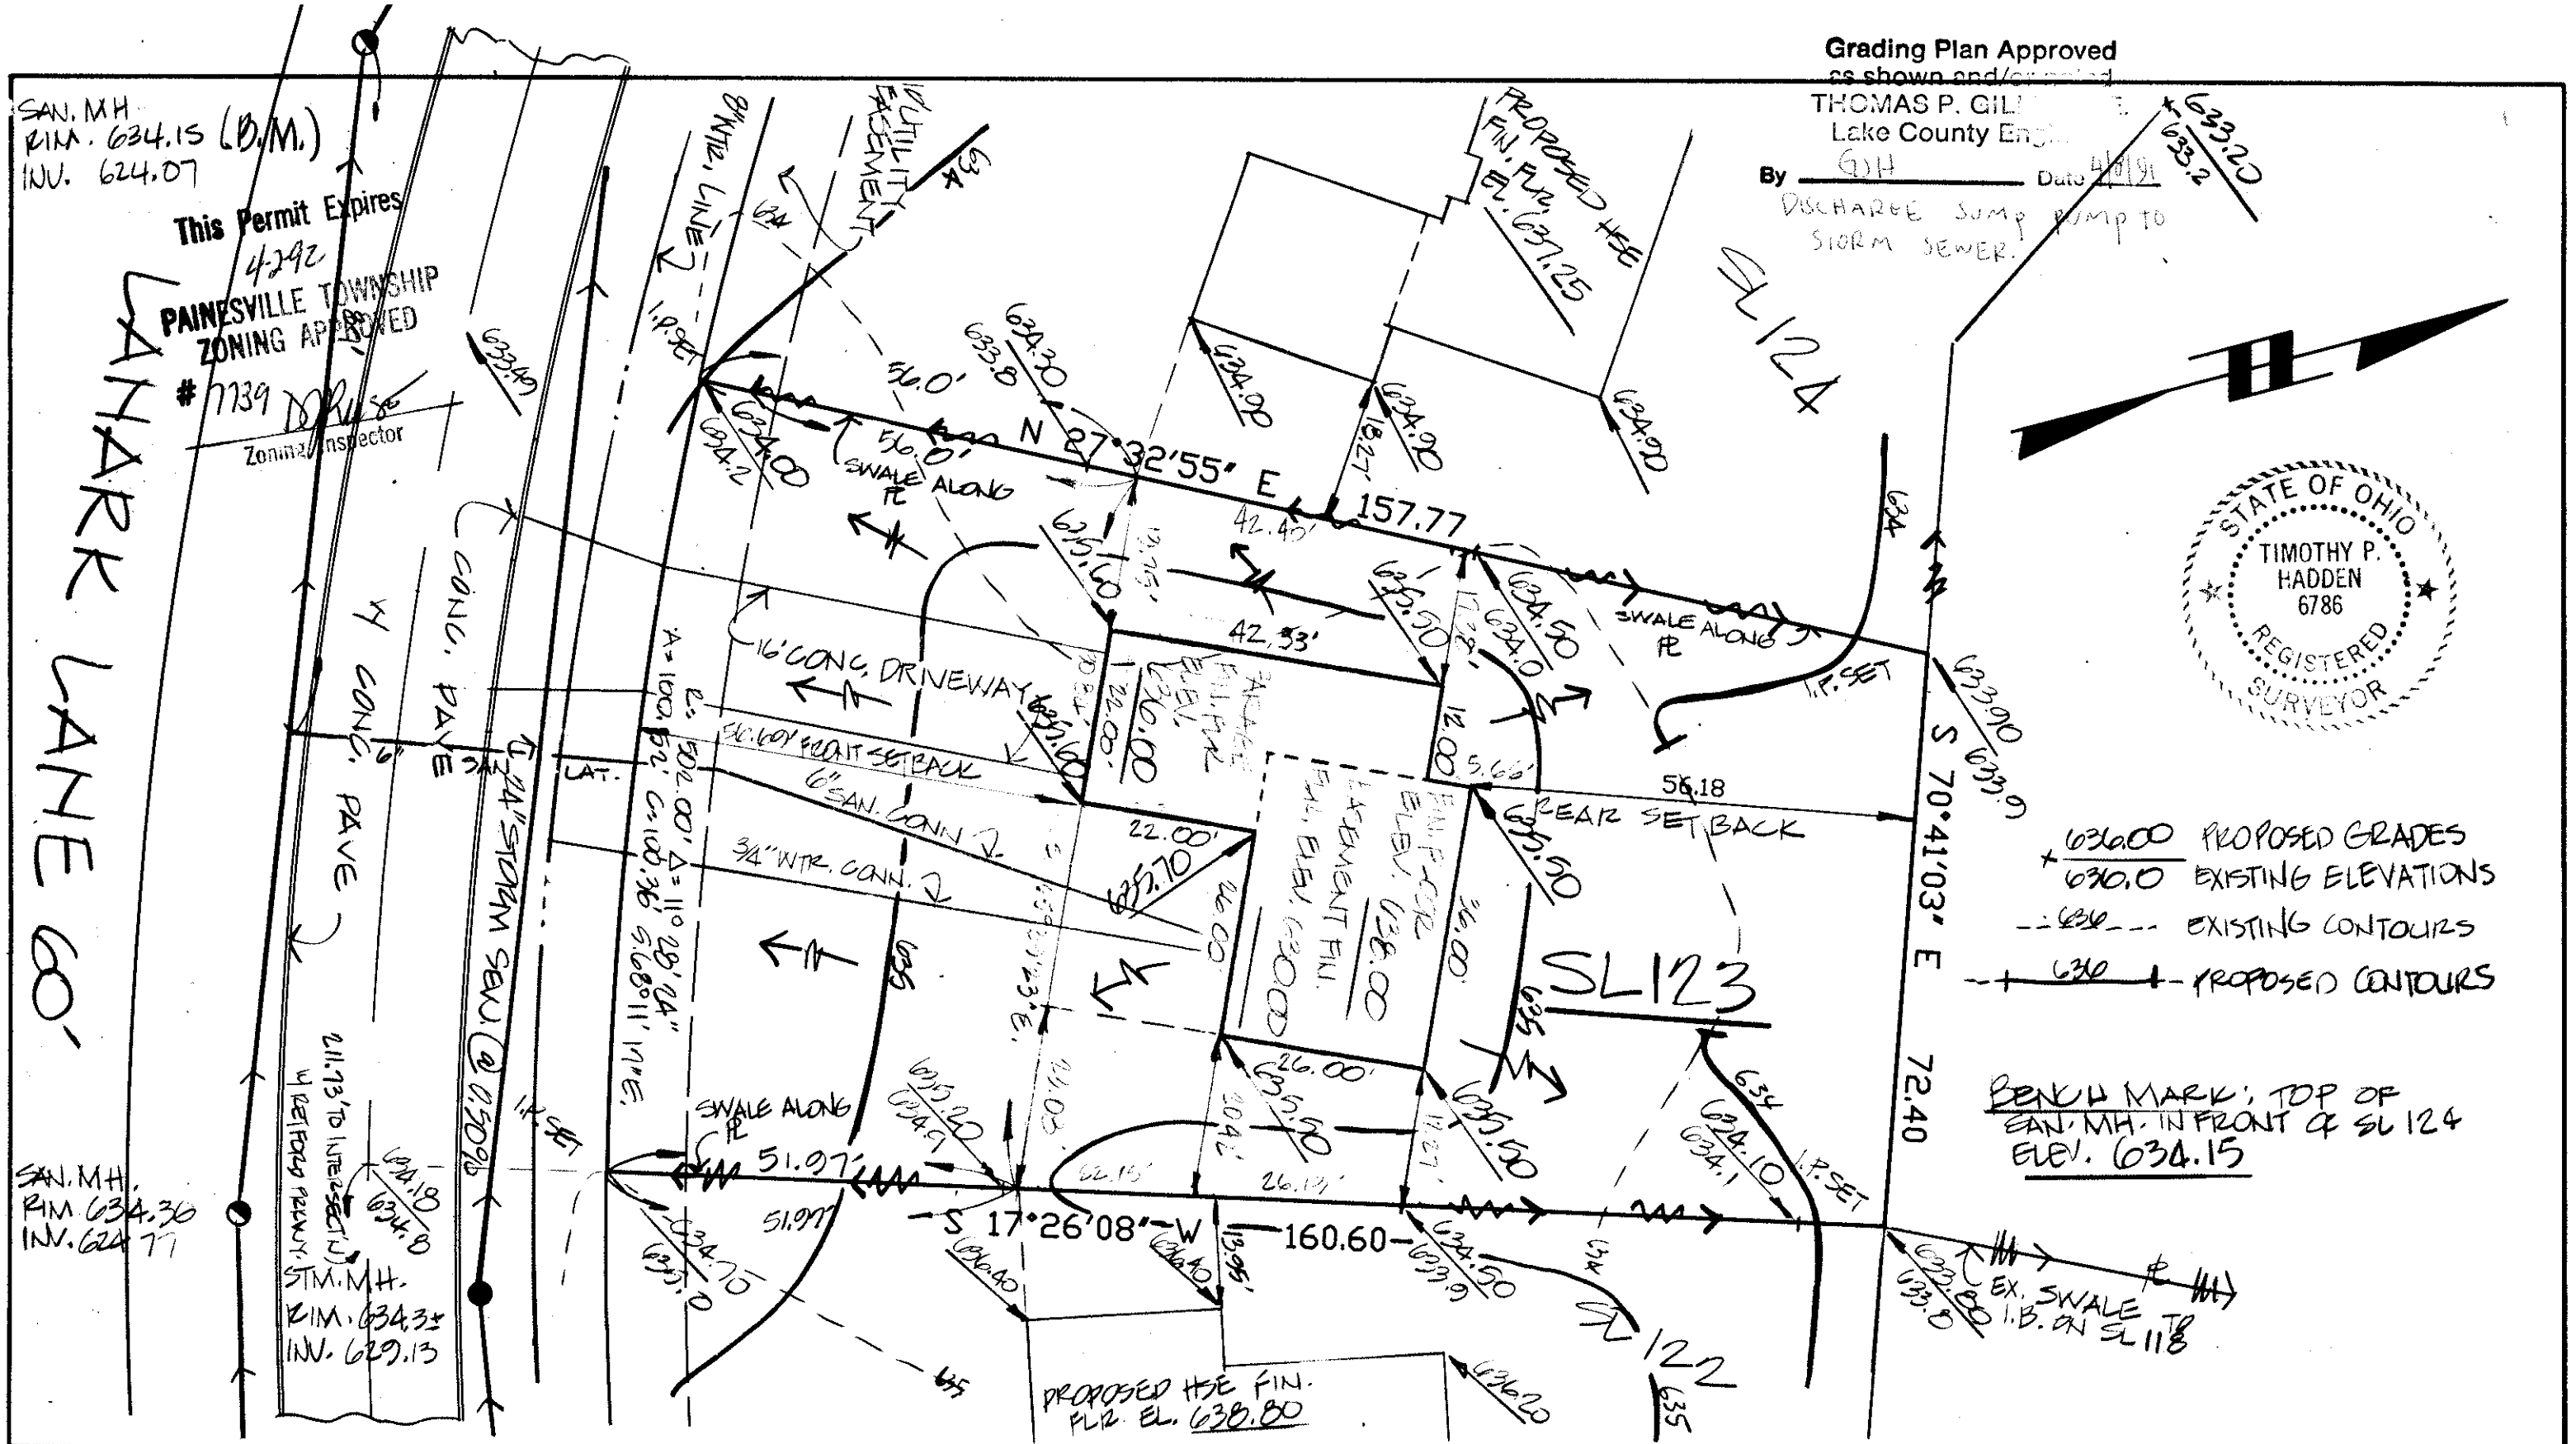

DESIGN CERTIFICATION	AS BUILT CERTIFICATION			
THIS PLAT WAS PREPARED BY ME, AND IS CORRECT TO THE BEST OF MY KNOWLEDGE AND BELIEF.	I HEREBY CERTIFY THAT THE CIRCLED GRADES ARE EXISTING FINISH GRADES CHECKED IN THE FIELD ON _____ AND THAT SURVEY IS CORRECT TO THE BEST OF MY KNOWLEDGE AND BELIEF.	CT Consultants, Inc. Engineers • Architects • Planners Willoughby • Mentor • Columbus • Lorain • North Canton • Steubenville	DATE MAR. 28, 1991 SCALE 1"=20' DRWN BY CDB CHKD BY JOB NO 89-478 FB 707 PG 95	SITE PLAN FOR: EDWARD H. TRESGER, INC. 8100 DEEPWOOD BLVD., MENTOR, OHIO 44060 BEING SUBLOT NO 123 IN THE PINES SUBD. PHASE III-B IN PAINESVILLE TOWNSHIP, OHIO.
Timothy P. Hadden				
REG SURVEYOR NO 6786	REG SURVEYOR NO			