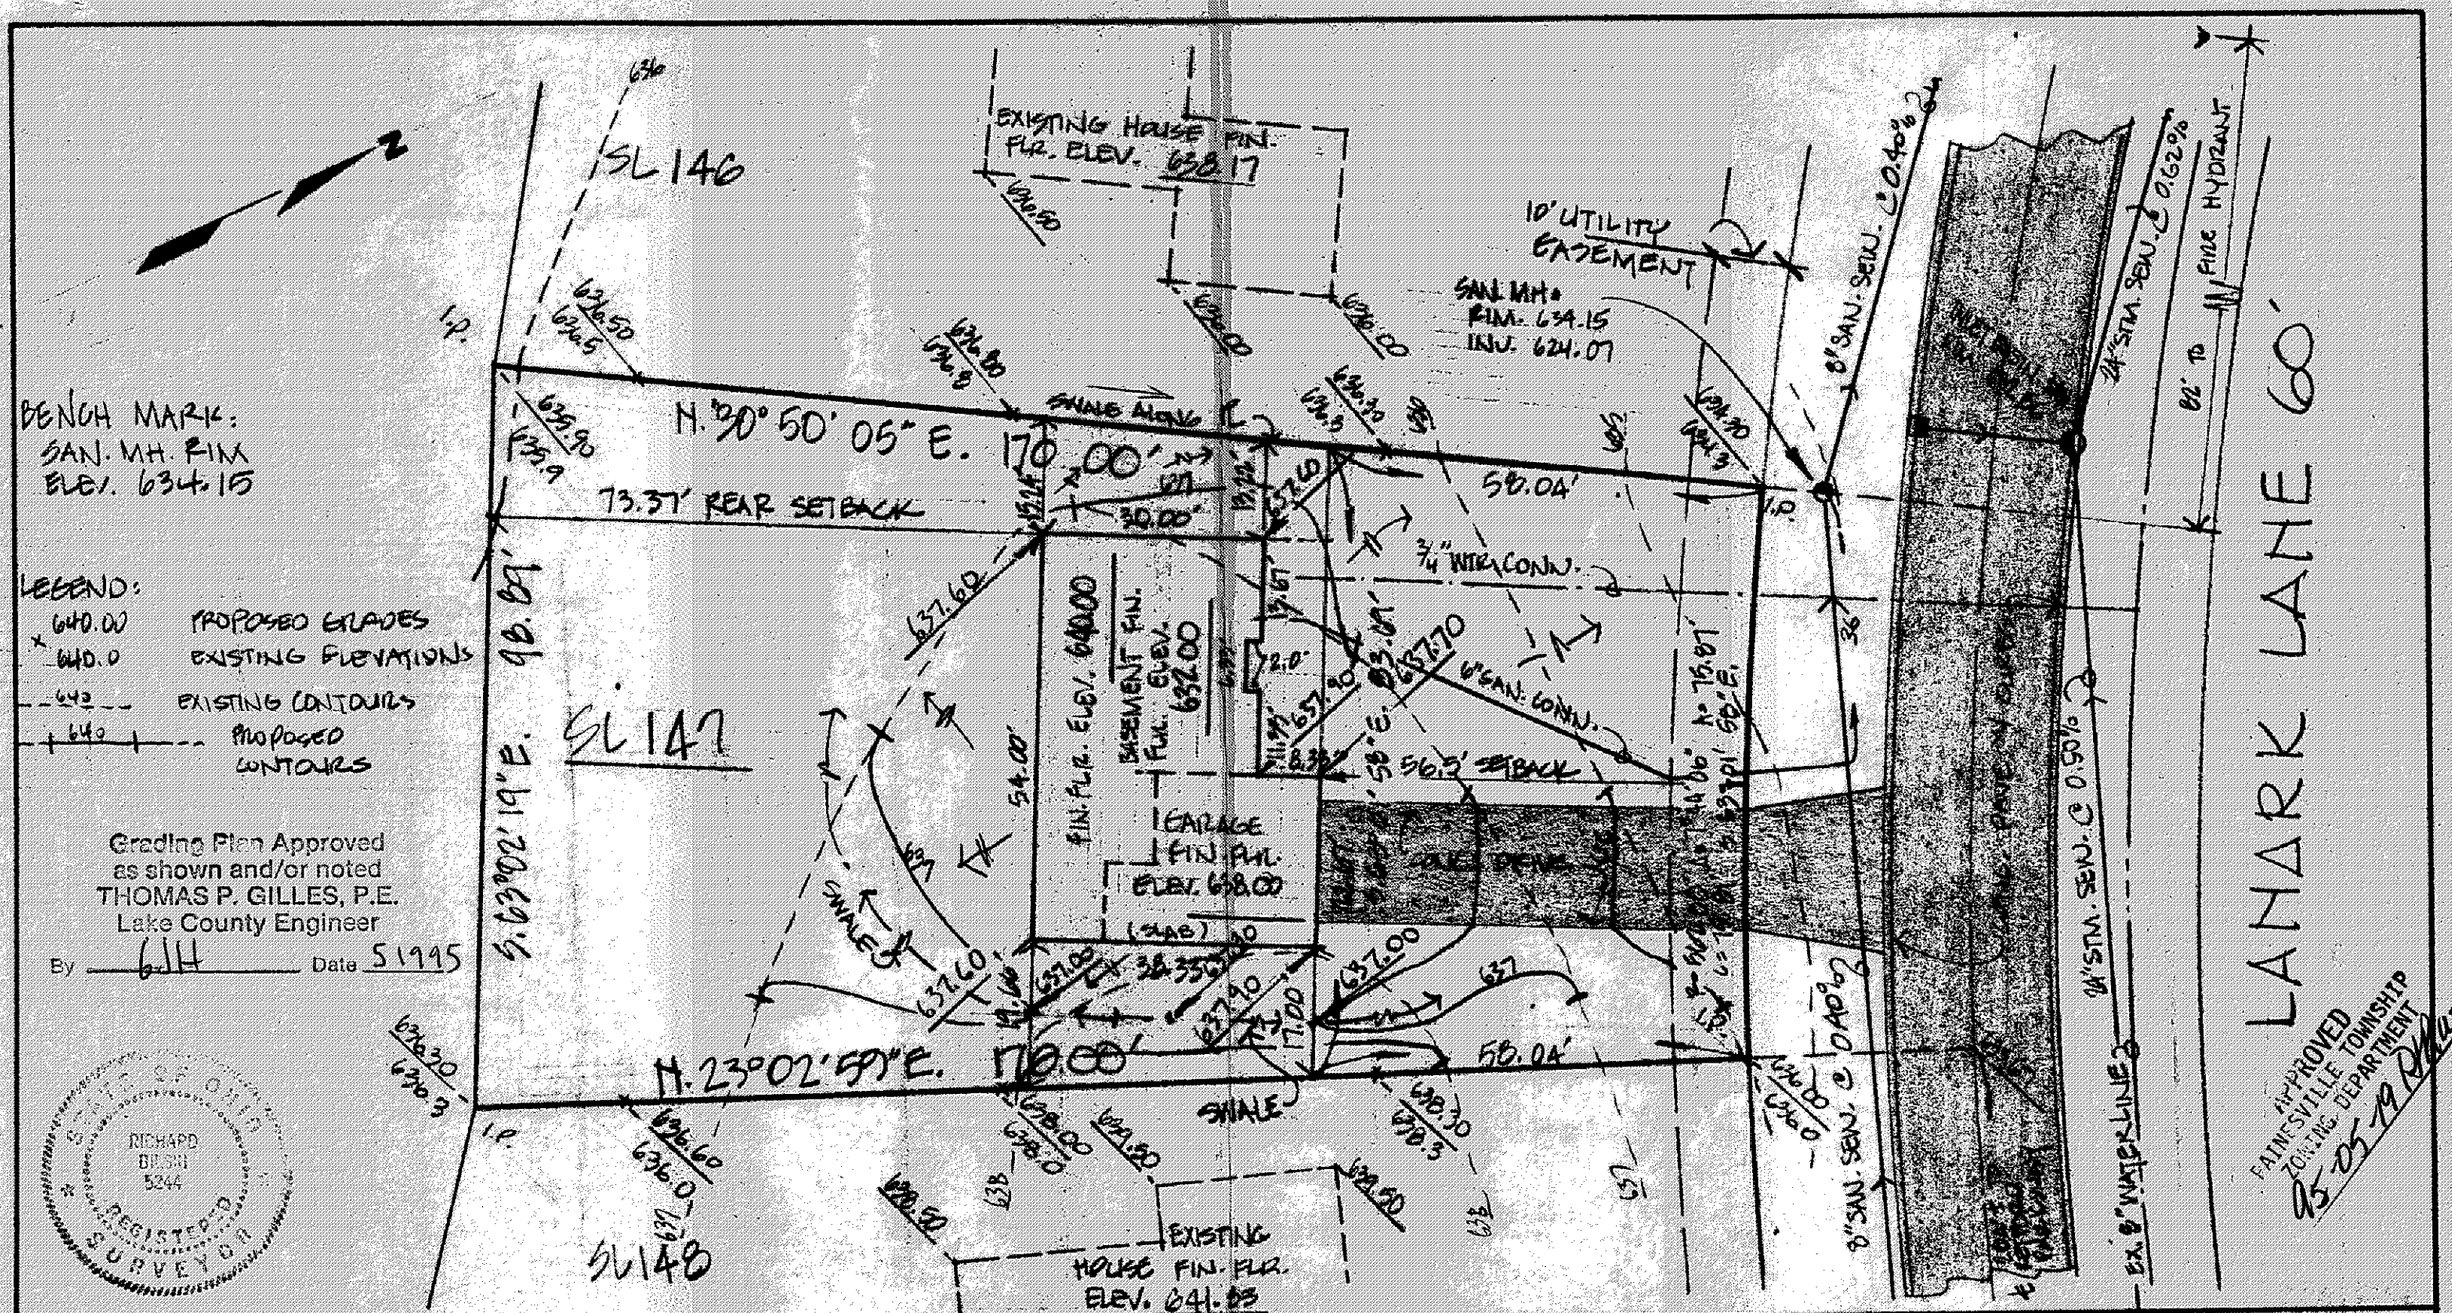

DESIGN CERTIFICATION

THIS PLAT WAS PREPARED BY ME AND IS CORRECT TO THE BEST OF MY KNOWLEDGE AND BELIEF.

R Bilski

REG. SURVEYOR NO. 5244

AS BUILT CERTIFICATION

I HEREBY CERTIFY THAT THE CIRCLED GRADES ARE EXISTING FINISH GRADES CHECKED IN THE FIELD ON _____ AND THAT SURVEY IS CORRECT TO THE BEST OF MY KNOWLEDGE AND BELIEF.

REG. SURVEYOR NO. _____

CT Consultants, Inc.
Engineers • Architects • Planners
Willoughby • Mentor • Columbus • Lorain • North Canton • Steubenville

DATE MAY 6, 1995
SCALE 1" = 20'
DRWN BY G.P.B.
CHKD BY _____
JOB NO. 91-478
FB _____ PG _____

SITE PLAN FOR:
EDWARD H. TRESSER, INC.
8100 DEERWOOD BLVD. MENTOR, OHIO 44060
BEING SUBLOT NO. 147 IN THE PINES SUBDIVISION PHASE 3B IN PAINESVILLE TOWNSHIP, OHIO.