Grading Plan Approved as shown and/or noted
THOMAS P. GILLES, P.E.
Lake County Engineer
By GJH Date 8/2/94

ROOF DRAINS SHALL DISCHARGE TO SPLASH BLOCKS

STATE OF OHIO
RICHARD BILSKI
5244
REGISTERED SURVEYOR

BENCH MARK:
SAN. MANHOLE RIM
IN FRONT OF SUBLOT No. 144
ELEV. 633.03

APPROVED
PAINESVILLE TOWNSHIP
ZONING DEPARTMENT
8/2/94

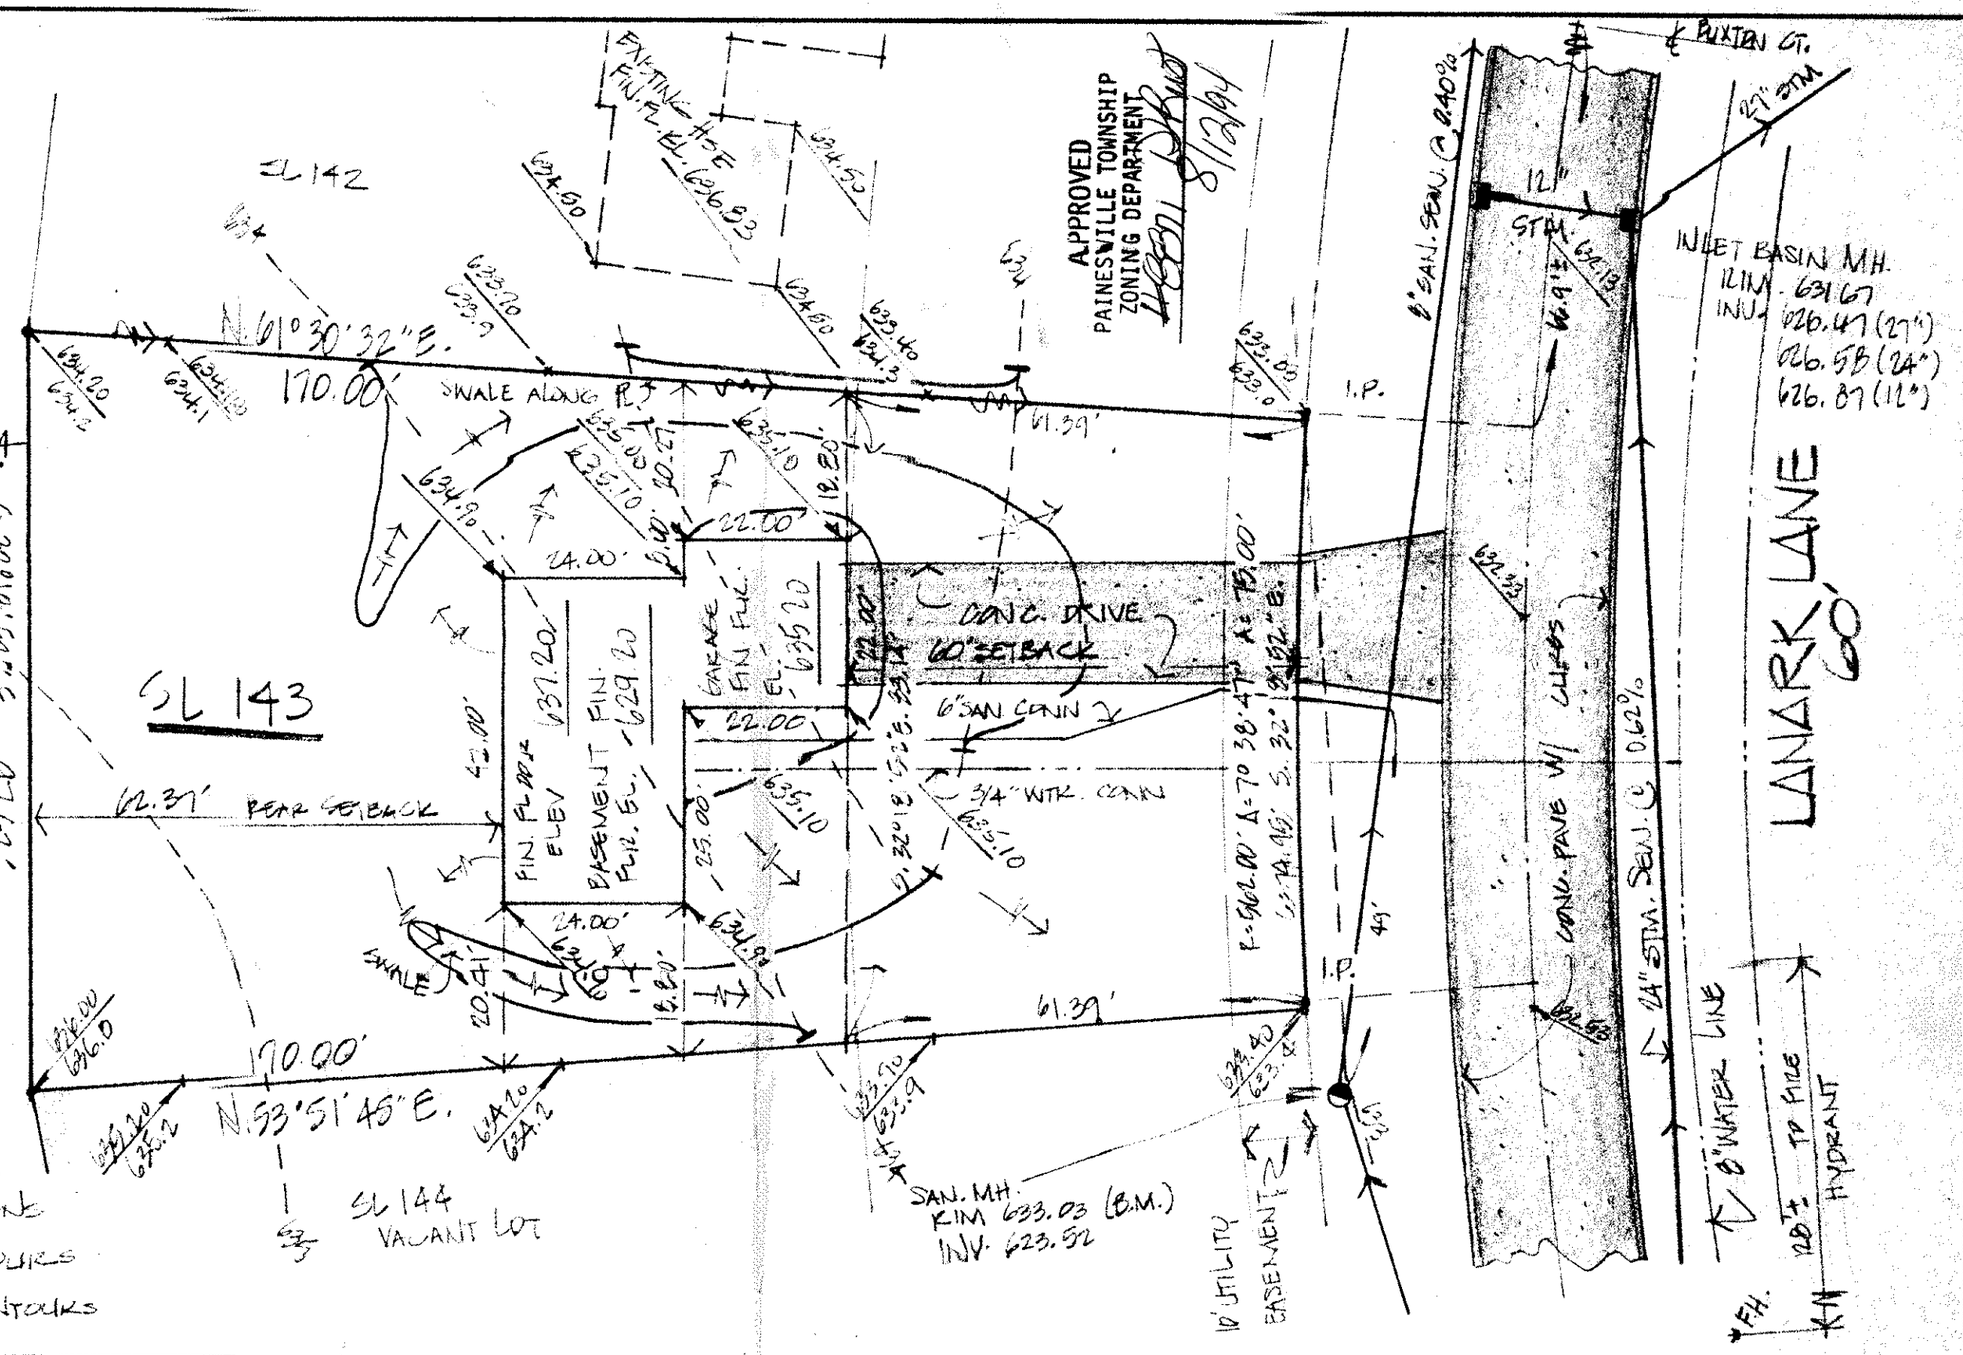

630.00 PROPOSED GRADES
630.0 EXISTING ELEVATIONS
620 EXISTING CONTOURS
630 PROPOSED CONTOURS

DESIGN CERTIFICATION
THIS PLAT WAS PREPARED BY ME, AND IS CORRECT TO THE BEST OF MY KNOWLEDGE AND BELIEF.
REG. SURVEYOR NO 5244

AS BUILT CERTIFICATION
I HEREBY CERTIFY THAT THE CIRCLED GRADES ARE EXISTING FINISH GRADES CHECKED IN THE FIELD ON _____ AND THAT SURVEY IS CORRECT TO THE BEST OF MY KNOWLEDGE AND BELIEF.
REG. SURVEYOR NO _____

CT Consultants, Inc.
Engineers • Architects • Planners
Willoughby • Akron • Columbus • Lorain • North Canton • Steubenville

DATE Aug. 8, 1994
SCALE 1" = 20'
DRWN BY C.R.B.
CHKD BY
JOB NO 89-478
FB 707 PG 18-19

SITE PLAN FOR:
EDWARD H. TRESSER, INC.
9100 DEERWOOD BLVD. - MENTOR, OH. 44060
BEING SUBLOT No. 143 IN THE PINES SUBDIVISION PHASE IIB
IN PAINESVILLE TOWNSHIP, OHIO.