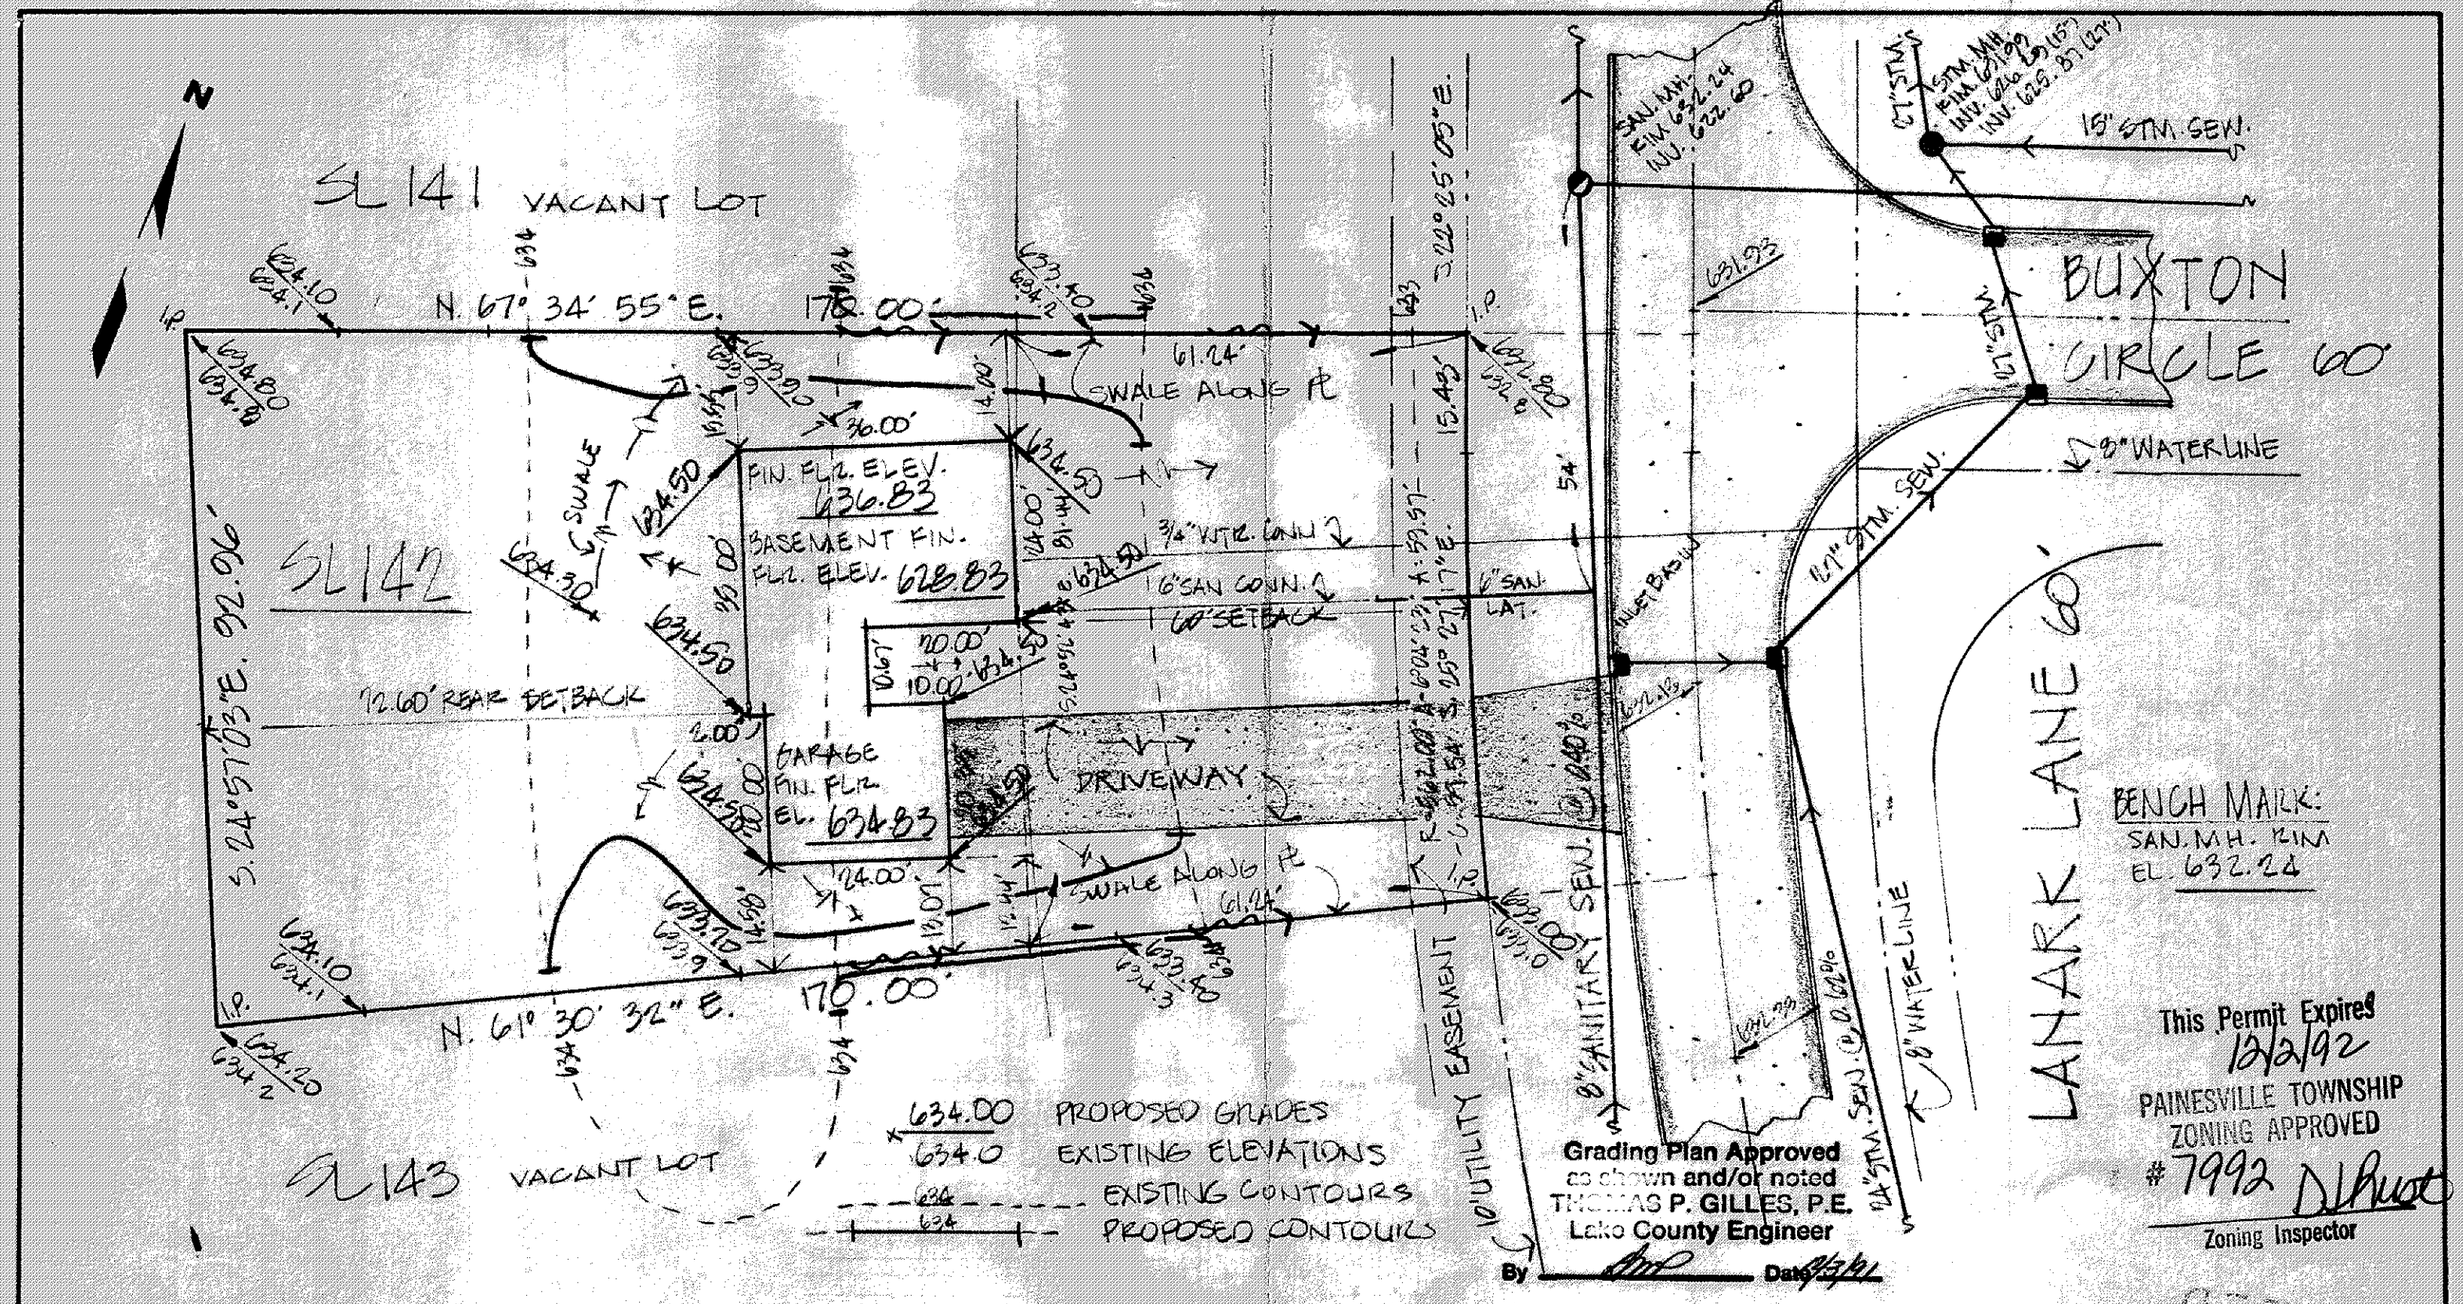

DESIGN CERTIFICATION

THIS PLAT WAS PREPARED BY ME, AND IS CORRECT TO THE BEST OF MY KNOWLEDGE AND BELIEF.

REG. SURVEYOR NO. 5244

AS BUILT CERTIFICATION

I HEREBY CERTIFY THAT THE CIRCLED GRADES ARE EXISTING FINISH GRADES CHECKED IN THE FIELD ON _____ AND THAT SURVEY IS CORRECT TO THE BEST OF MY KNOWLEDGE AND BELIEF.

REG. SURVEYOR NO. _____

CT Consultants, Inc.
Engineers • Architects • Planners
Willoughby • Mentor • Columbus • Lorain • North Canton • Steubenville

DATE NOV. 27, 1991
SCALE 1" = 20'
DRWN BY G.B.
CHKD BY
JOB NO 91-118
FB PG

SITE PLAN FOR:
EDWARD H. TRESSER, INC.
8100 DEERWOOD BLVD. MENTOR, OHIO 44060
BEING SUBLOT NO. 142 IN THE PINES SUBD. NO. 3-B
IN PAINESVILLE TOWNSHIP, OHIO.