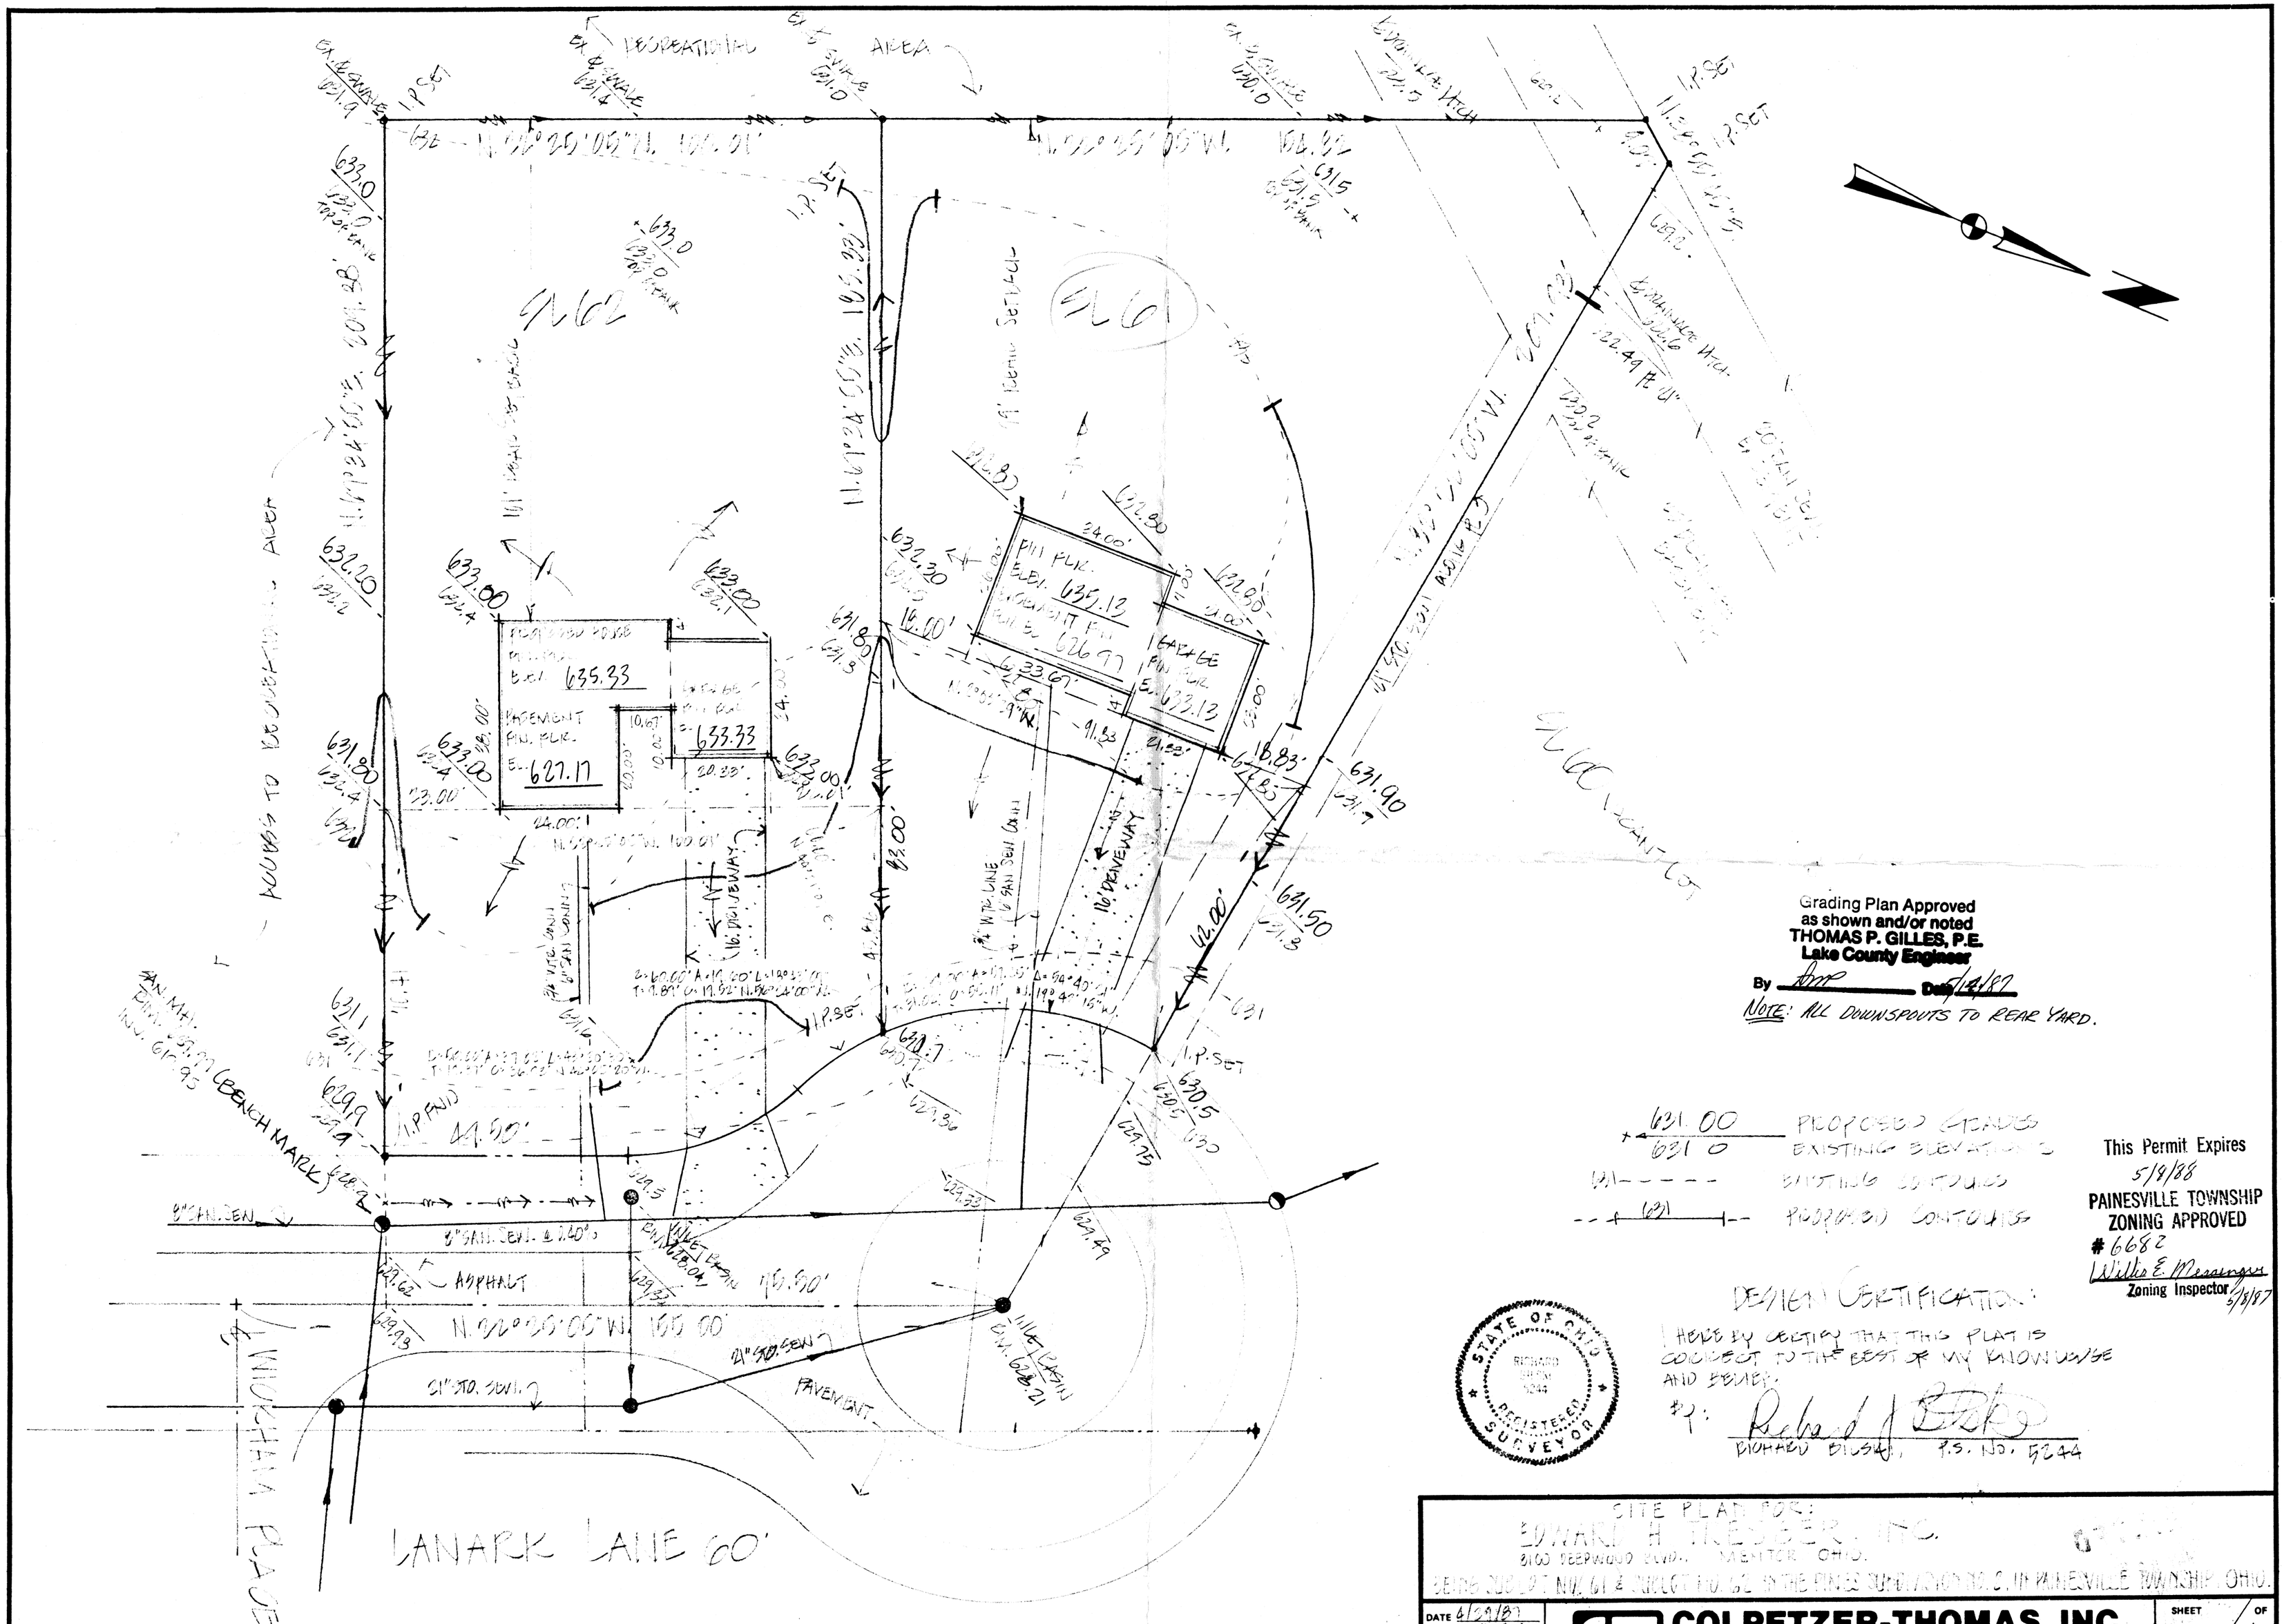

Grading Plan Approved
as shown and/or noted
THOMAS P. GILLES, P.E.
Lake County Engineer
By [signature] Date 5/14/87

NOTE: ALL DOWNSPOUTS TO REAR YARD.

631.00	PROPOSED GRADES
631.0	EXISTING ELEVATIONS
631	EXISTING CONTOURS
631	PROPOSED CONTOURS

This Permit Expires
5/8/88
PAINESVILLE TOWNSHIP
ZONING APPROVED
6682
Willis E. Messenger
Zoning Inspector 5/8/87

DESIGN CERTIFICATION:

I HERE BY CERTIFY THAT THIS PLAT IS CORRECT TO THE BEST OF MY KNOWLEDGE AND BELIEF.

BY: [signature]
RICHARD BILSKI, P.S. NO. 5244

STATE OF OHIO
RICHARD BILSKI
5244
REGISTERED SURVEYOR

SITE PLAN FOR:
EDWARD H. TRESSER, INC.
8100 DEEPWOOD BLVD., MENTOR, OHIO.
BEING SUBLOT NO. 61 & SUBLOT NO. 62 IN THE PINES SUBDIVISION NO. 3, IN PAINESVILLE TOWNSHIP, OHIO.

DATE 6/29/87 SCALE 1" = 20' DRAWN BY [initials] CH'K'D BY F.B.# 599 PG. 91	COLPETZER-THOMAS, INC. AN ENGINEERING GROUP WILLOUGHBY • MENTOR • NORTH CANTON • STEUBENVILLE • LORAIN	SHEET 1 OF 1 CONTRACT NO. 78-156