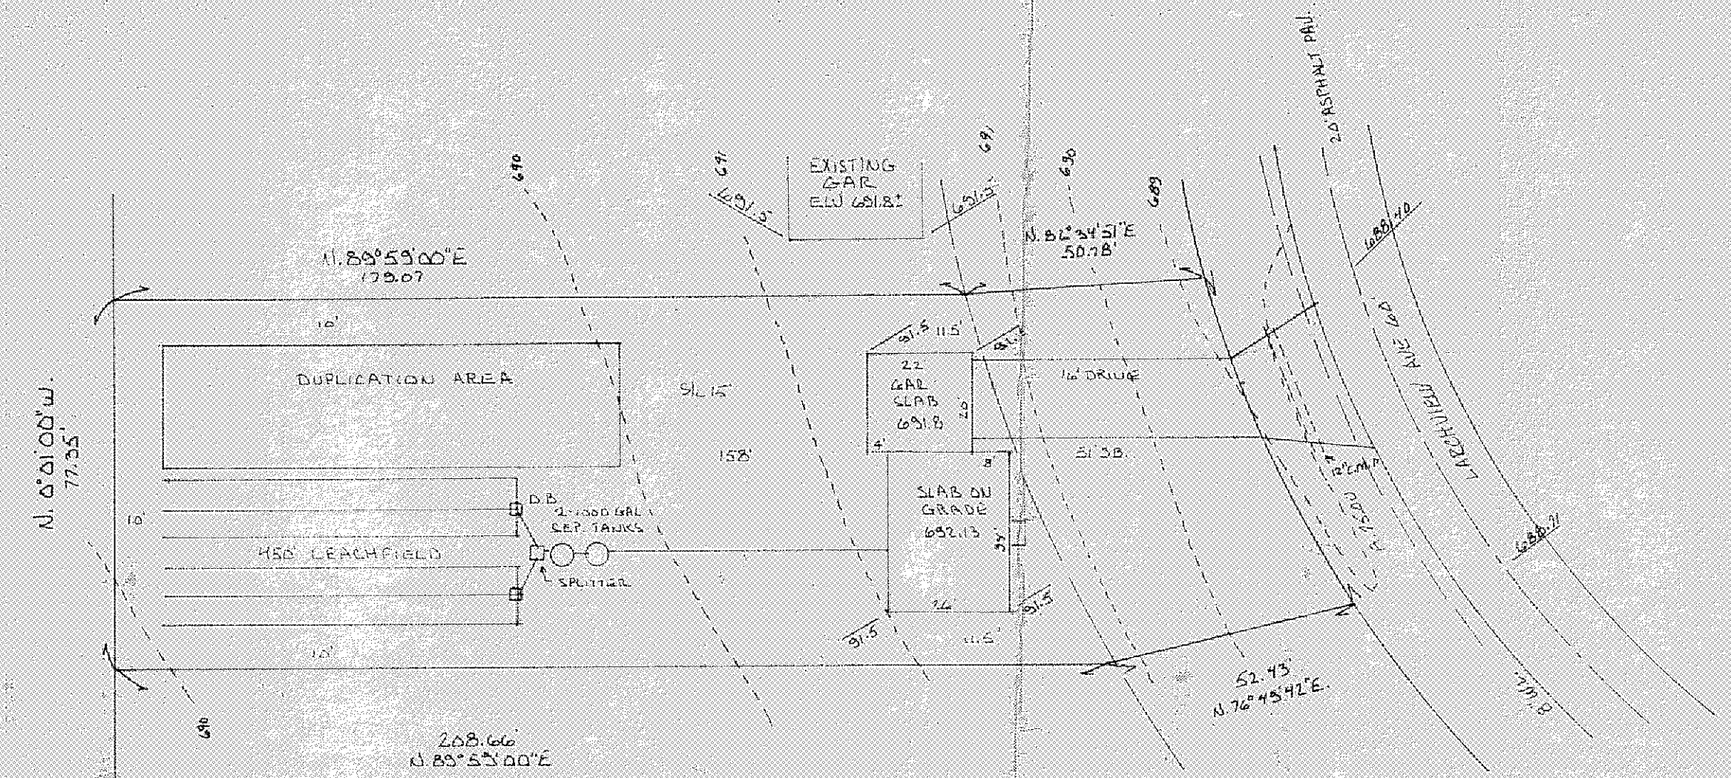

This Permit Expires
JUN 6 1984
PAINESVILLE TOWNSHIP
ZONING APPROVED
5737
R. M. Hart
Zoning Inspector 6/6/83

Grading Plan Approved
as shown and/or noted
THOMAS P. GILLES, P.E.
Lake County Engineer
By _____ Date 10 Jun 83

I CERTIFY THAT THIS PLAN WAS PREPARED BY ME AND IS CORRECT TO THE BEST OF MY KNOWLEDGE AND BELIEF

John C. Skonieczny
REG SURVEYOR # 6356

JOHN C. SKONIECZNY
7739 VIEWMOUNT DR
PAINESVILLE OHIO
44077
PH 352-7742

PROFILE

EXISTING GRADES
PROPOSED GRADES
SWALE

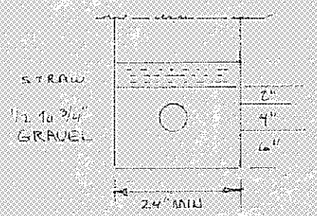

LEACHING TRENCH

Reviewed and Accepted
LAKE COUNTY GENERAL HEALTH DISTRICT
Date June 9. 1983
JOEL LUCIA, R. S., M. P. H.
Health Commissioner
BY _____

SEWAGE DISPOSAL PERMIT MUST BE OBTAINED BY A LAKE COUNTY LICENSED INSTALLER BEFORE INSTALLATION IS STARTED.

SITE PLAN
FOR
JON MAGNUSSON

SCALE: 1" = 30	APPROVED BY	DRAWN BY J.C.S.
DATE: JUN-83		PLAT 4-7-1
BEING SIL 15	SPRINGLAKES SUBDIVISION No. 2	
TOWNSHIP OF PAINESVILLE	COUNTY OF LAKE	STATE OF OHIO
JOB # 83-152		DRAWING NUMBER 83-406

TELEDYNE POST 18AB-10E