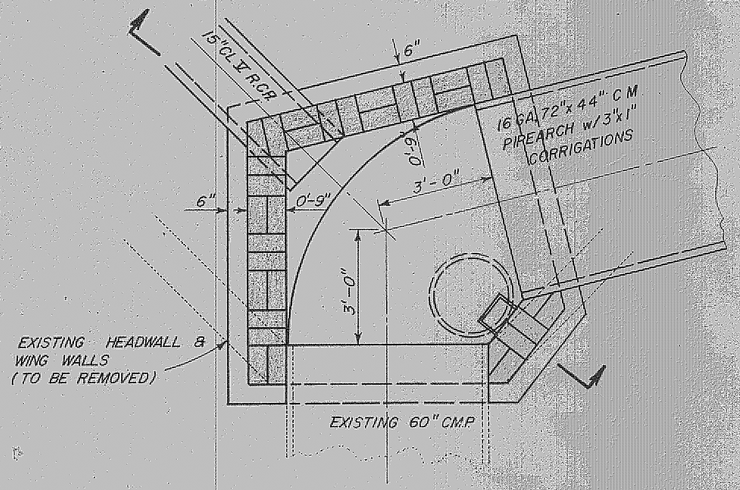

SECTION C-C

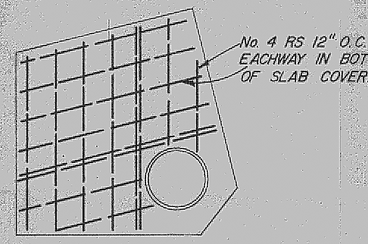

REINFORCING STEEL DETAIL

NO SCALE

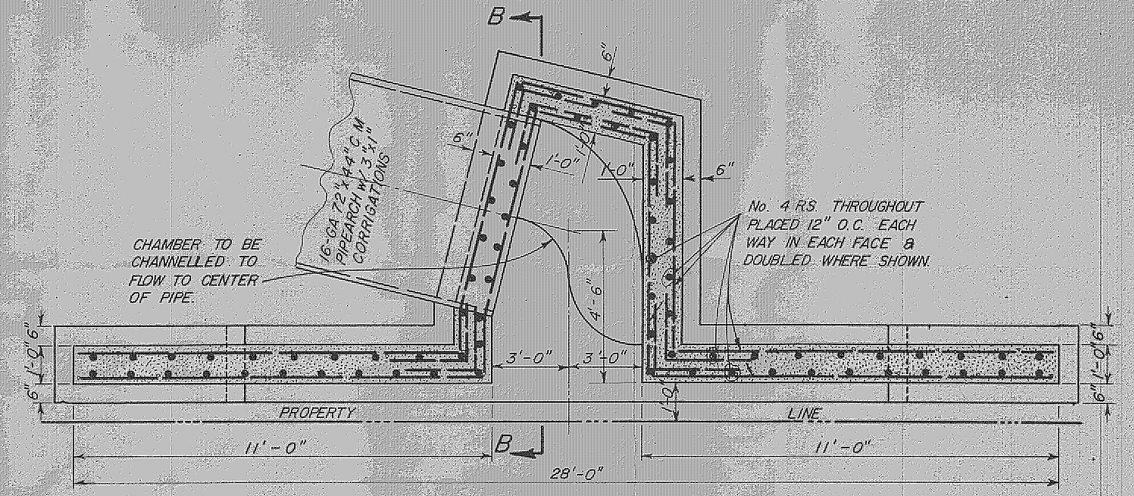

SECTION A-A

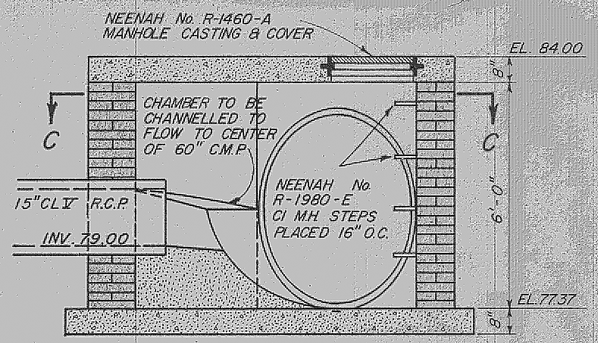

WEST CHANNEL ENCASEMENT STRUCTURAL DETAIL

SCALE: 1/2" = 1'-0"

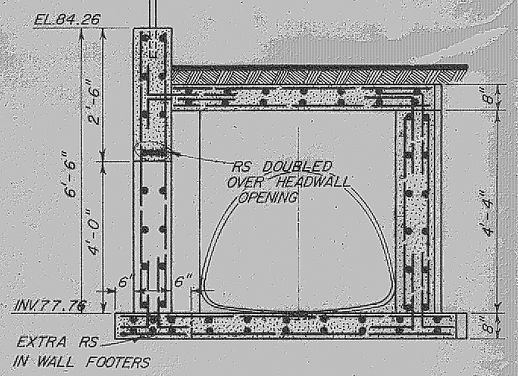

SECTION B-B

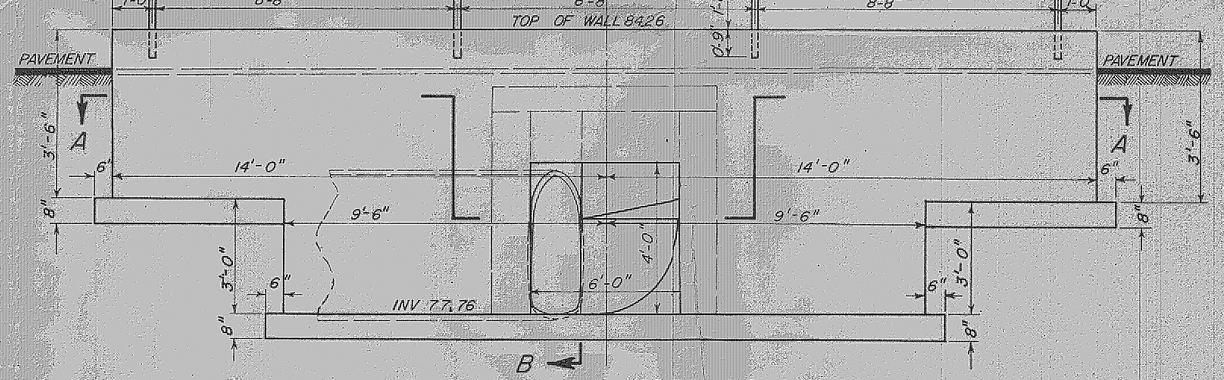

EAST CHANNEL ENCASEMENT STRUCTURE DETAIL

SCALE: 1/2" = 1'-0"

DRAINAGE STRUCTURE DETAILS
IN
SHOPPING CENTER
FOR
PAINESVILLE INVESTMENT COMPANY
PAINESVILLE TOWNSHIP LAKE COUNTY OHIO
SCALE AS SHOWN AUGUST 1974

DEBEVEC SALO & ASSOCIATES, INC.
CIVIL ENGINEERS SURVEYORS
PAINESVILLE OHIO

WO 3226