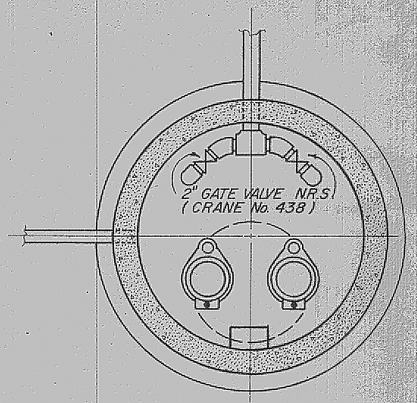

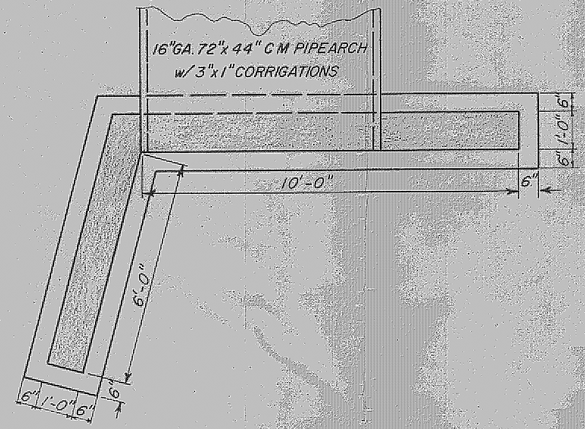

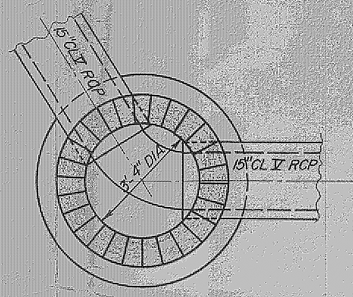

NEENAH R-1792-FL INLET BASIN
CASTING & GRATE

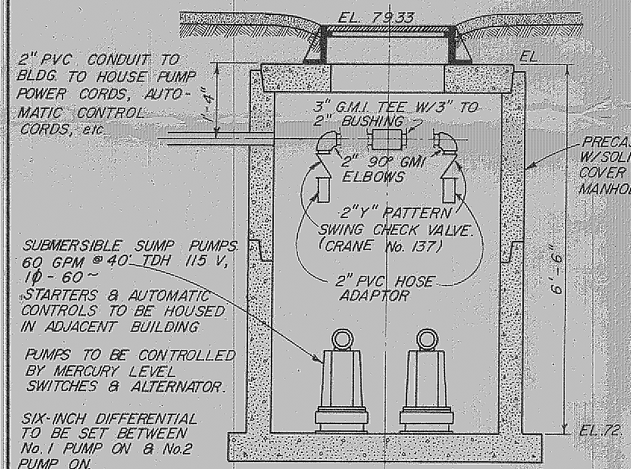

SUMP WELL DETAIL

SCALE: 3/4" = 1'-0"

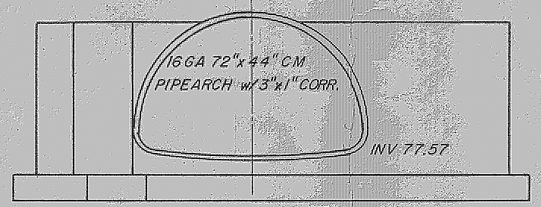

PIPE HEADWALL DETAIL

SCALE: 1/2" = 1'-0"

NEENAH No. R-1792-JL INLET
BASIN CASTING & GRATE
or
NEENAH No. R-1792-FL MANHOLE or INLET BASIN
CASTING & COVER or GRATE

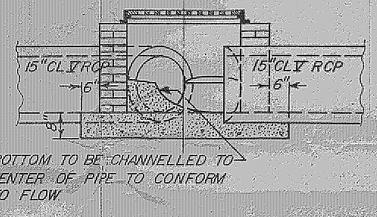

MANHOLE & INLET BASIN DETAILS

SCALE: 1/2" = 1'-0"

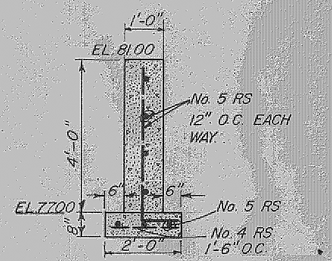

DRAINAGE STRUCTURE DETAILS
IN
SHOPPING CENTER
FOR
PAINESVILLE INVESTMENT COMPANY
PAINESVILLE TOWNSHIP LAKE COUNTY OHIO
SCALE AS SHOWN AUGUST 1974

DEBEVEC · SALO & ASSOCIATES, INC.
CIVIL ENGINEERS SURVEYORS
PAINESVILLE OHIO