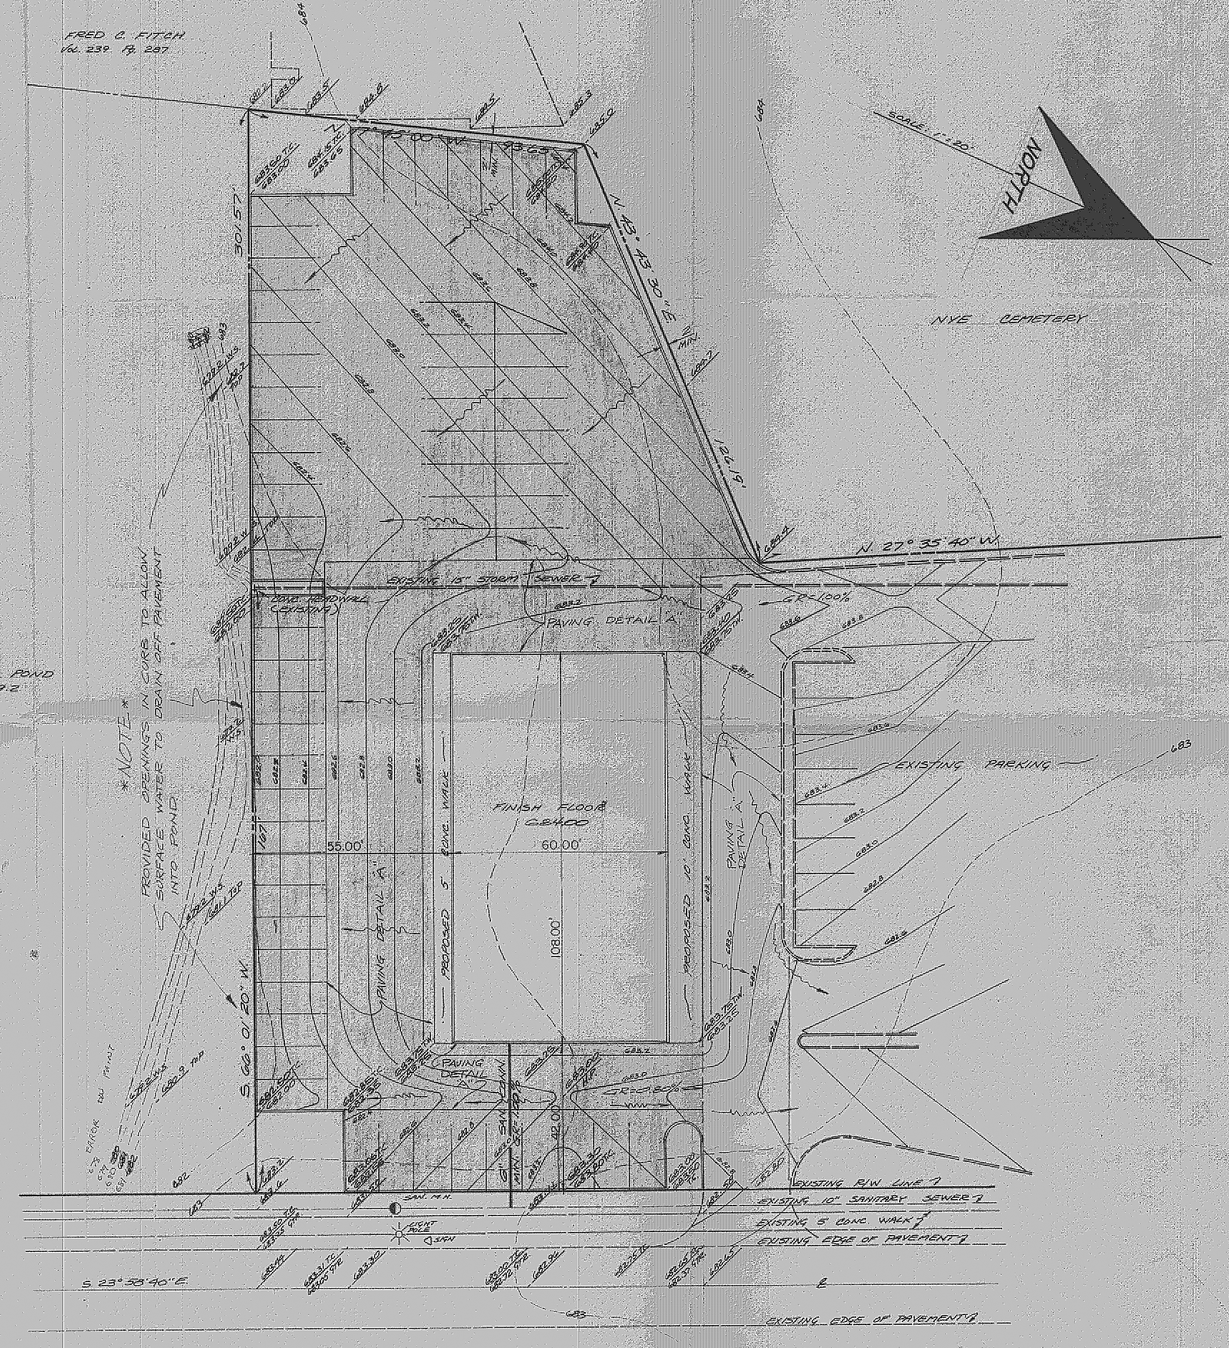

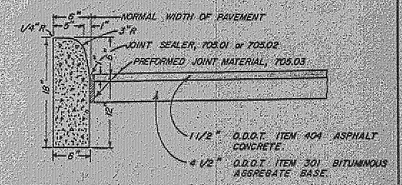

PAVING DETAIL "A"

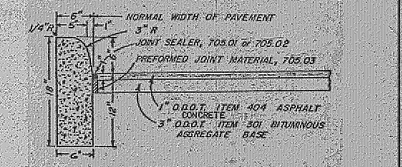

PAVING DETAIL "B"

Grading Plan Approved as shown and/or noted
THOMAS P. GILLES, P.E.
Lake County Engineer
By: JWK Date: 10-21-75

SITE & GRADING PLAN
for MILAN KAPEL

of PART OF A 2.109 ACRE PARCEL OF LAND BEING PART OF LOT № 45, IN TRACT № 4, LOCATED IN
PAINESVILLE TOWNSHIP · LAKE COUNTY, OHIO

SEPT., 1975 SCALE 1" = 20'

PREPARED BY

DEBEVEC - SALO & ASSOCIATES, INC.
CIVIL ENGINEERS SURVEYORS

PAINESVILLE TOWNSHIP
ZONING APPROVED
#3767 10-16-75
Zoning Inspector

1657 Mentor Ave