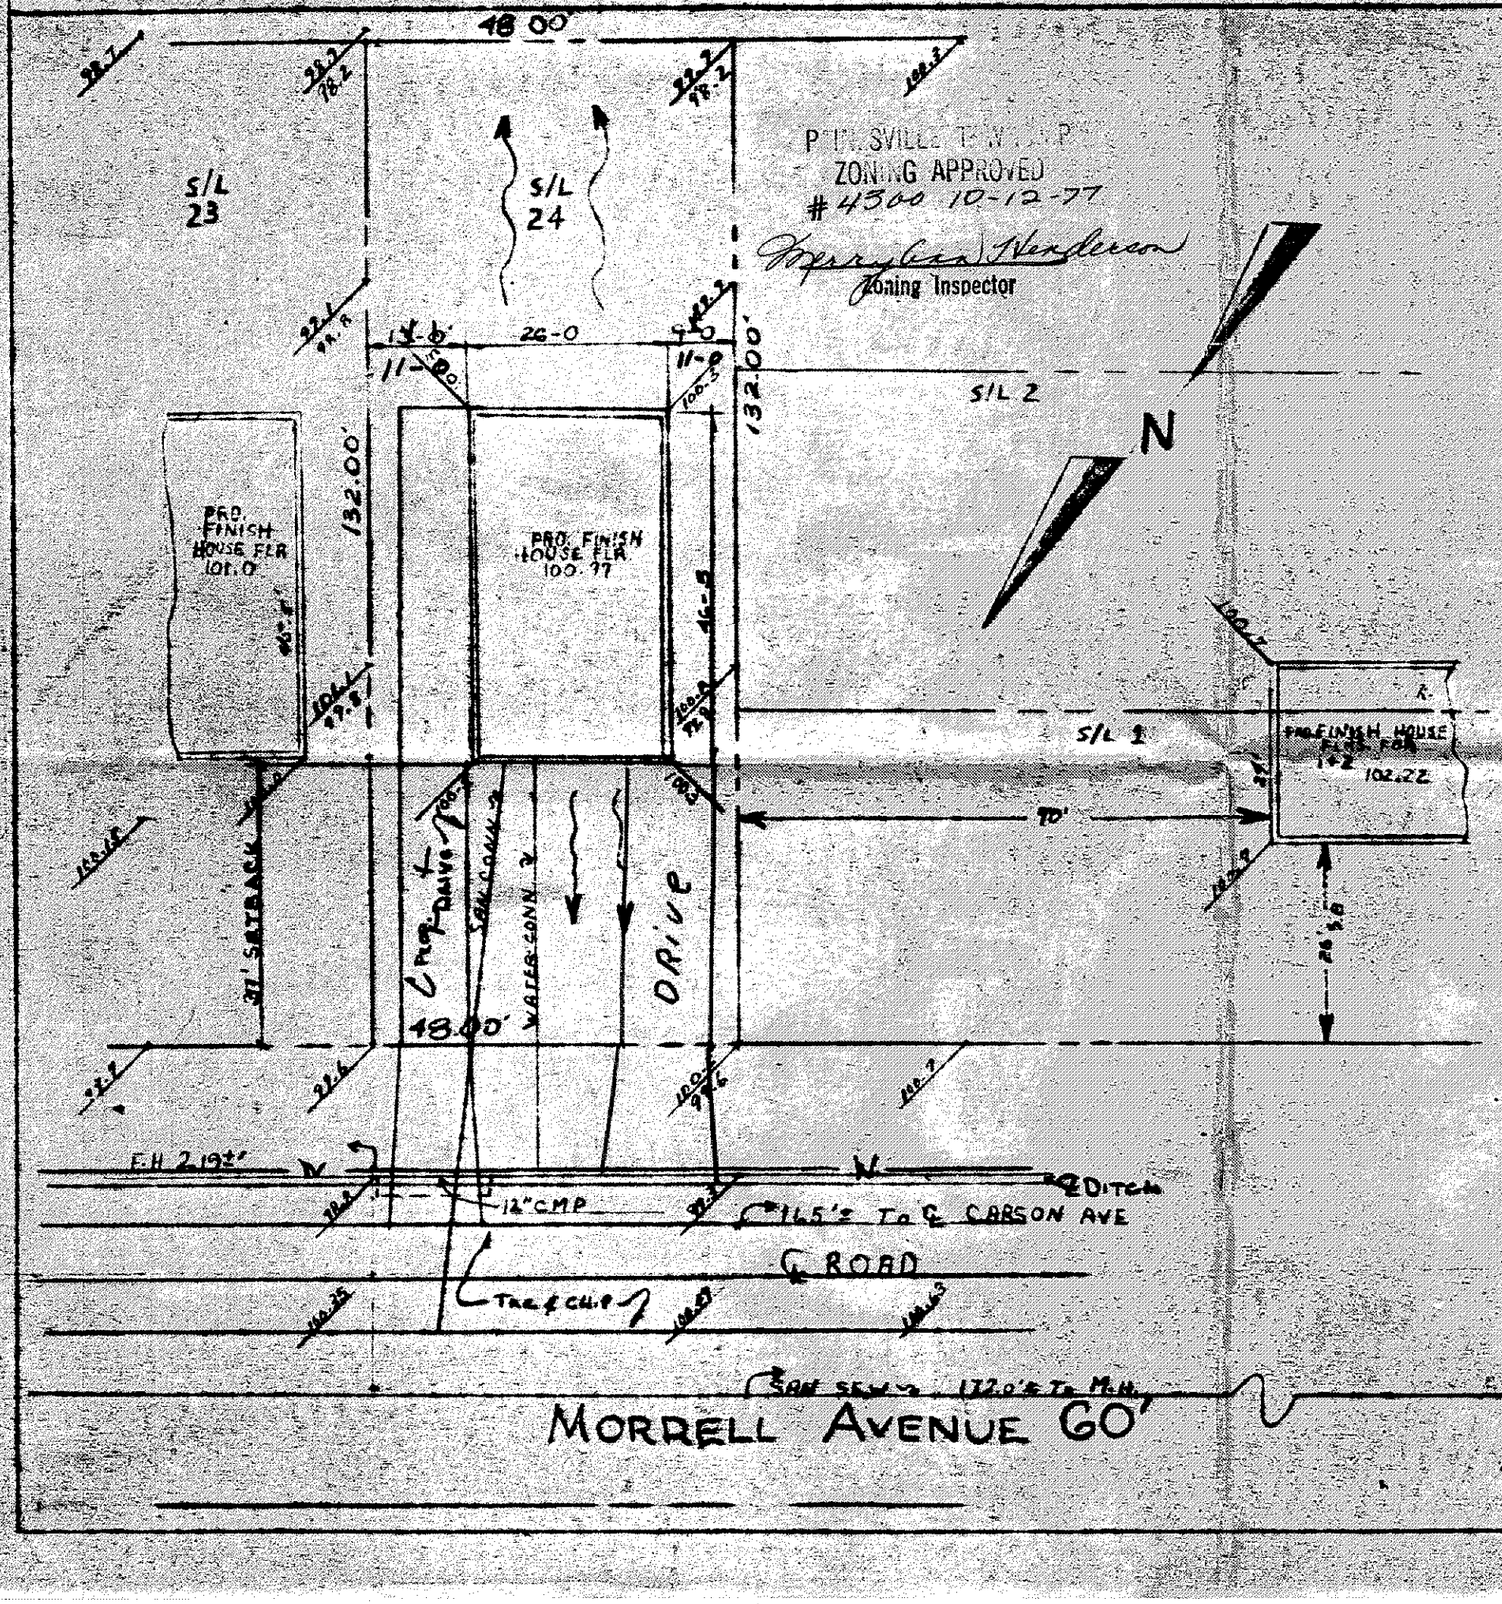

SITE PLAN FOR:

WAYNE HAWKINS
6587 ELMWOOD DRIVE
MENTOR, OHIO

BEING SUBLOT NUMBER 24 TRACT 4 IN GRAND RIVER VILLAGE, OHIO

PREPARED BY

WM. R. GRAY ASSOC. INC.
7547 MENTOR AVE.
MENTOR, OHIO
SCALE: 1-20'
DATE: SEPT. 26, 1977

CERTIFICATION

I HEREBY CERTIFY THAT THIS PLAT IS CORRECT TO THE BEST OF MY KNOWLEAGE

BY Wm. R. Gray.
WM. R. GRAY REG. SURV. 2752

Grading Plan Approved
as shown and or noted
THOMAS P. GILLES, P. E.
Lake County Engineer
By _____ Date 10/27/77

STATE OF OHIO
WM. R. GRAY
2752
REGISTERED
PROFESSIONAL SURVEYOR