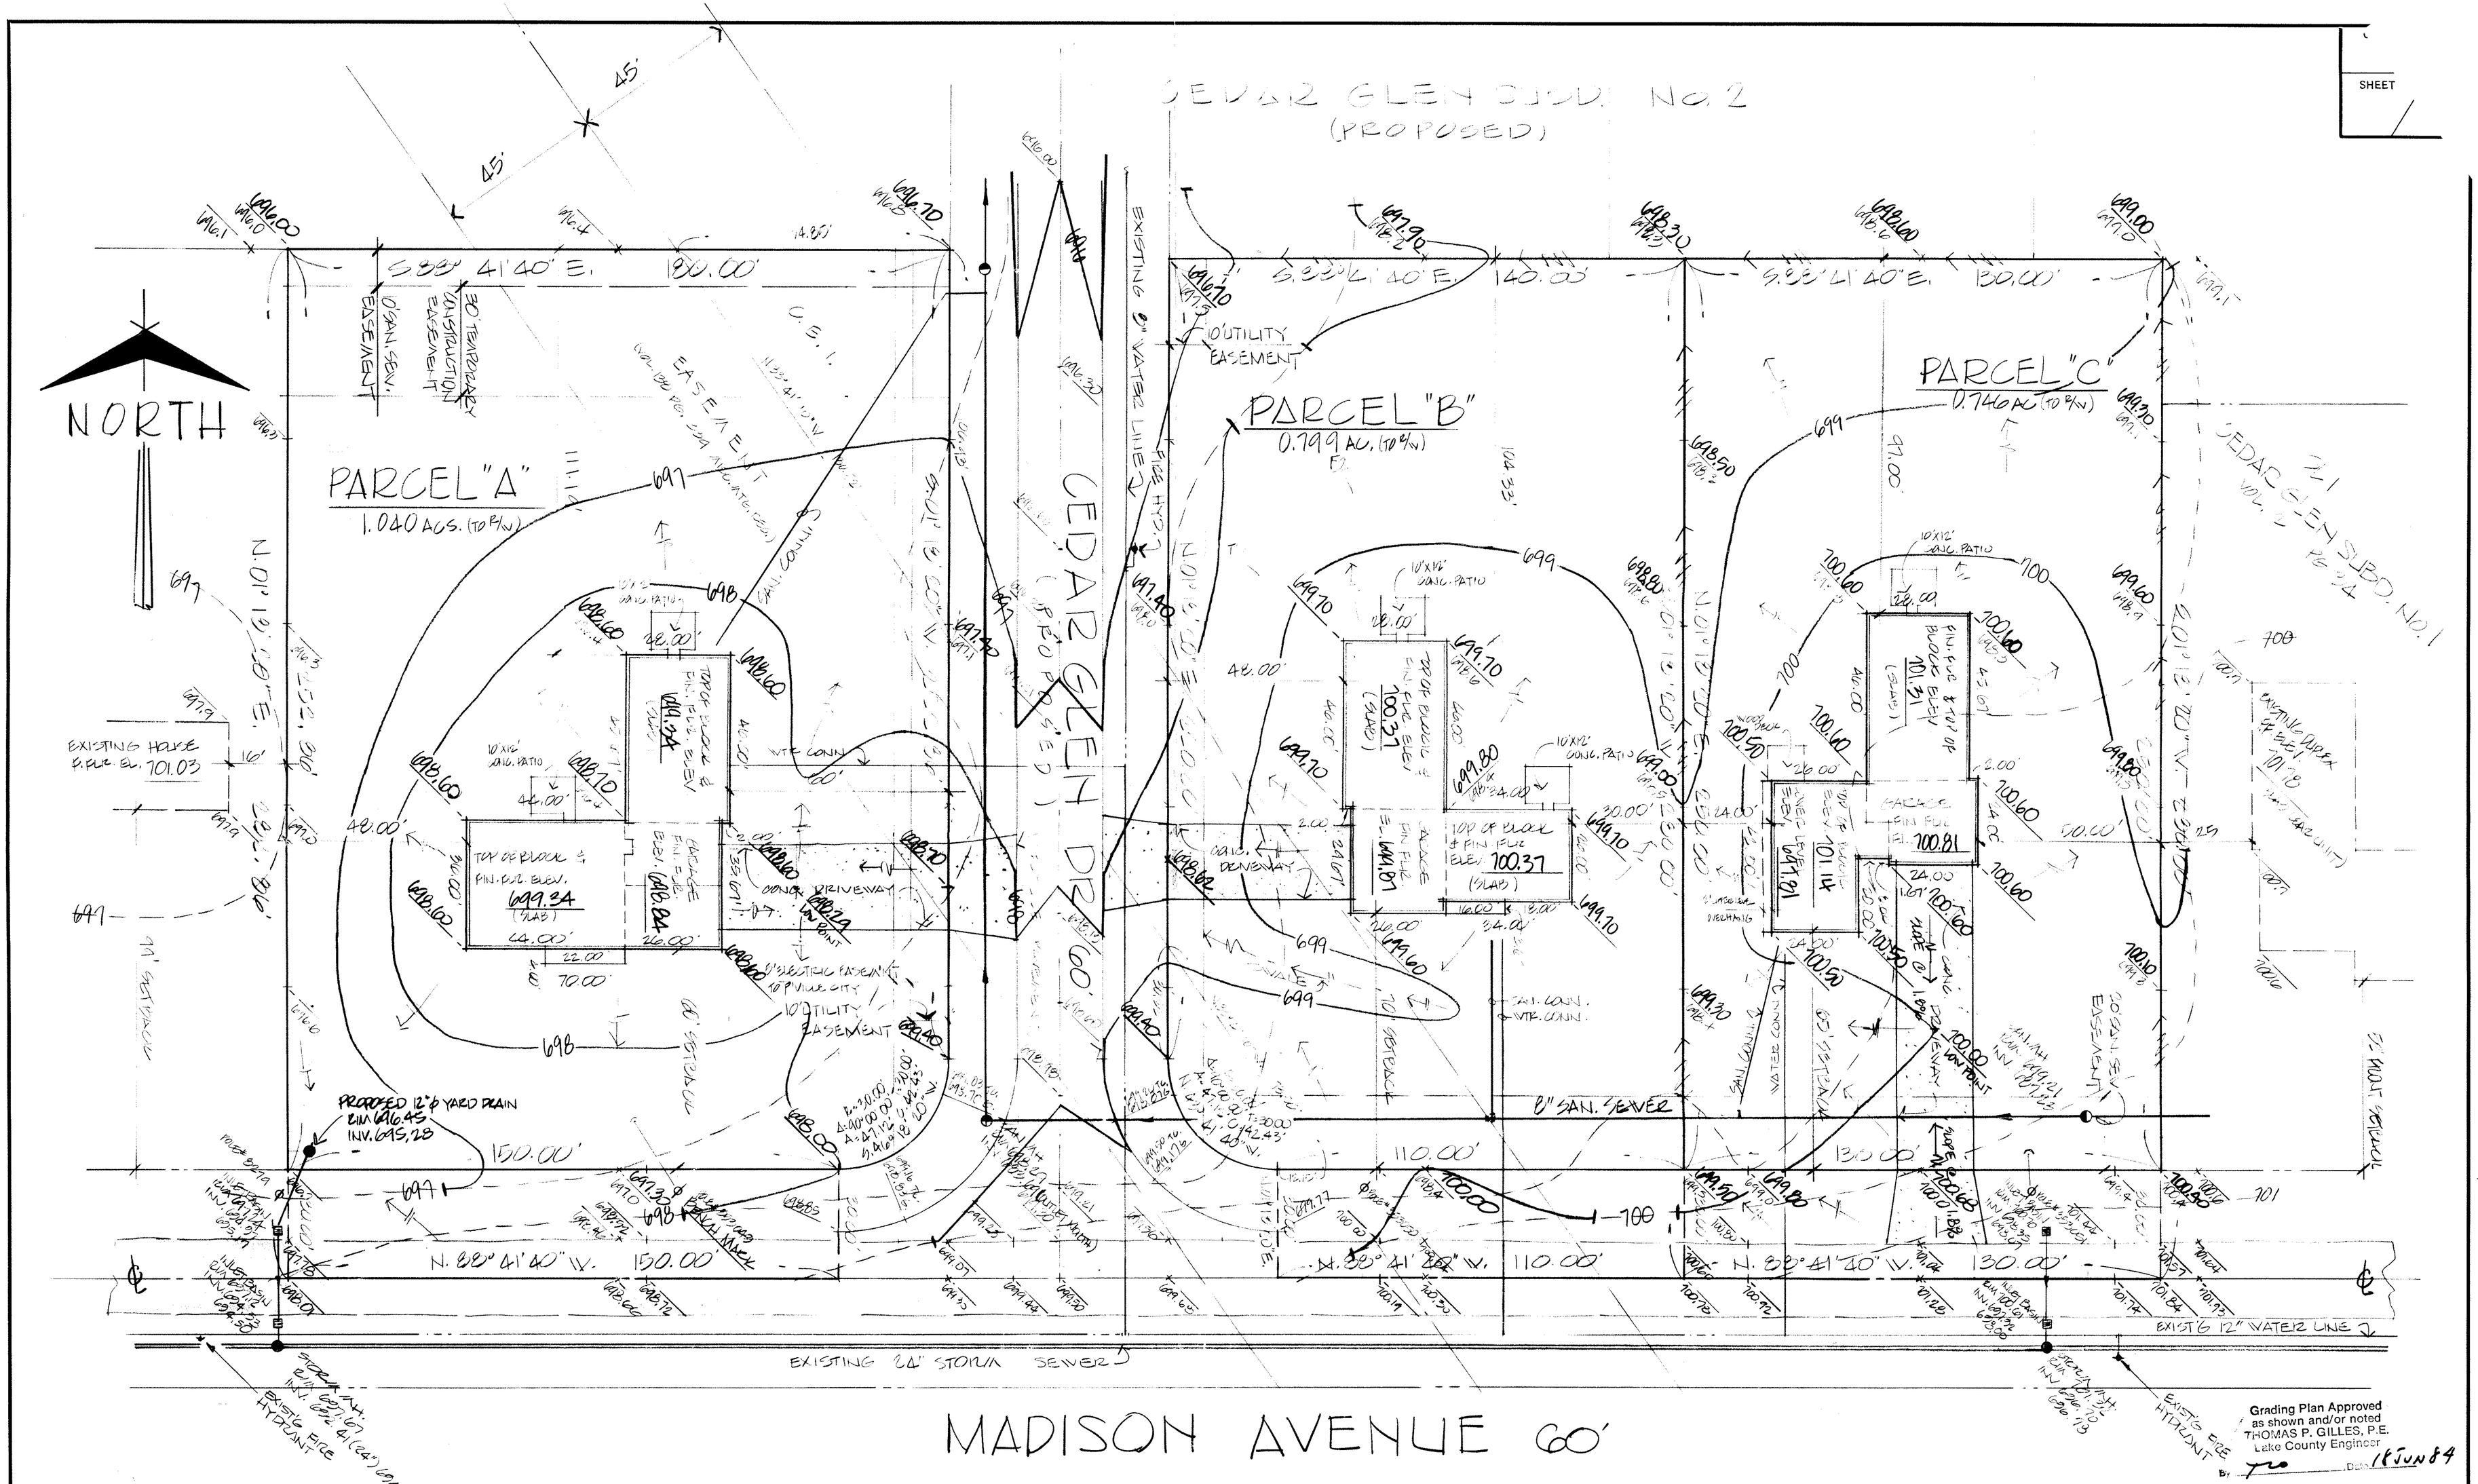

BENCH MARK: RAIL ROAD SPIKE IN POLE NO. 853049 ELEV. 699.30

NOTE: ELEVATIONS SHOWN ALONG ℄ CEDAR GLEN DR. ARE PROPOSED DESIGN GRADES FROM IMPROVEMENT PLANS.

LEGEND:
- 102.00 PROPOSED GRADES
- 102.0 EXIST'G ELEVATIONS.
- 102 EXIST'G CONTOURS
- 102 PROPOSED CONTOURS.

Grading Plan Approved as shown and/or noted
THOMAS P. GILLES, P.E.
Lake County Engineer
By [signature] Date 18 JUN 84

DESIGN CERTIFICATION
THIS PLAT WAS PREPARED BY ME, AND IS CORRECT TO THE BEST OF MY KNOWLEDGE AND BELIEF.
[signature]
REG. SURVEYOR NO. 4265

REV. No.	DESCRIPTION	DATE	BY	CH'K'D

COLPETZER · WOODS
CONSULTANTS, INC.
MENTOR, OHIO 44060

DATE MAY 15, 1984
SCALE: HOR. 1" = 1.0'
VERT. —
DRAWN BY J.D.B.
CH'K'D BY [initials]
F.B. # 490 PG. 107-119

SITE PLAN FOR:
CASEMENT HOMES
1051 MADISON AVENUE, PAINESVILLE, OH.
BEING A PART OF LOT NO. 21, TRACT NO. 1 IN PAINESVILLE TWP. OHIO.

SHEET 1 OF 1
CONTRACT No. 84-105