CONTRACT No.	
SHEET	OF

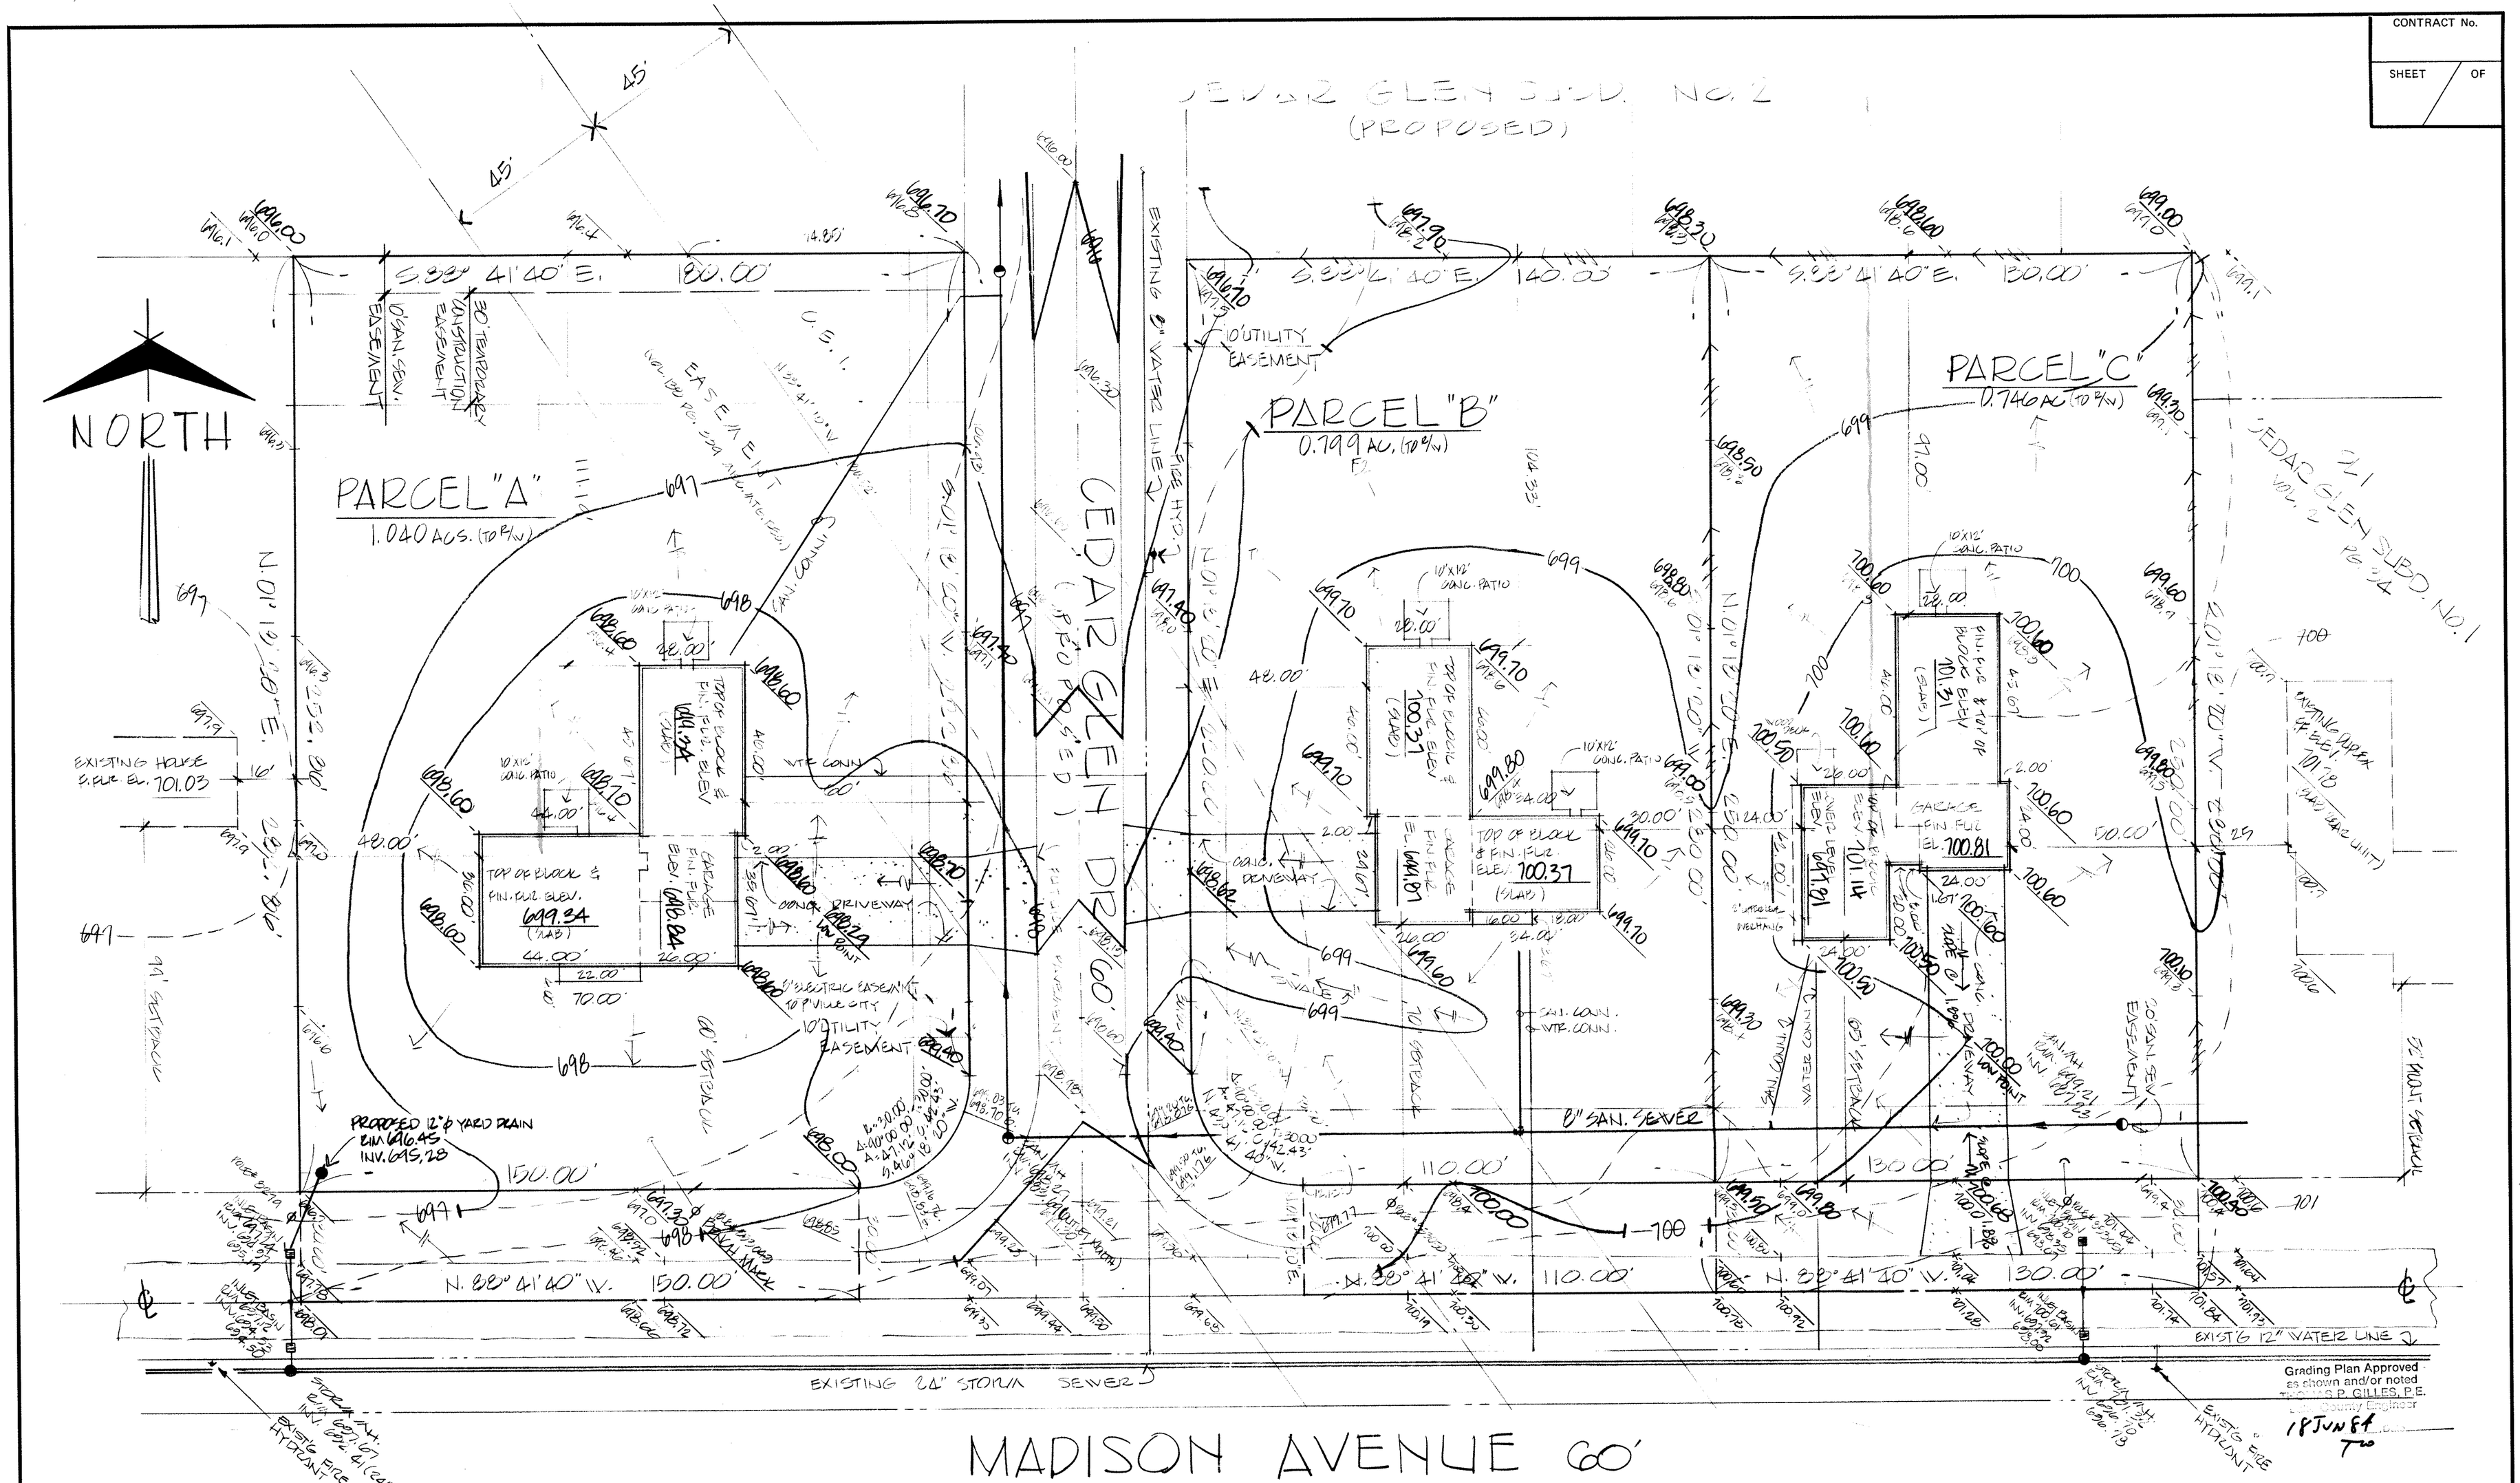

Grading Plan Approved as shown and/or noted
THOMAS P. GILLES, P.E.
Lake County Engineer
18 JUN 84

BENCH MARK: RAIL ROAD SPIKE IN POLE NO. 853049 ELEV. 699.30

NOTE: ELEVATIONS SHOWN ALONG ℄ CEDAR GLEN DR. ARE PROPOSED DESIGN GRADES FROM IMPROVEMENT PLANS.

LEGEND:
- 702.00 PROPOSED GRADES
- 702.0 EXIST'G ELEVATIONS
- 702 EXIST'G CONTOURS
- 702 PROPOSED CONTOURS

DESIGN CERTIFICATION
THIS PLAT WAS PREPARED BY ME AND IS CORRECT TO THE BEST OF MY KNOWLEDGE AND BELIEF.
REG. SURVEYOR NO. 4765

REV. No.	DESCRIPTION	DATE	BY	CH'K'D

COLPETZER · WOODS
CONSULTANTS, INC.
MENTOR, OHIO 44060

DATE MAY 15, 1984
SCALE: HOR. 1"=20'
VERT. —
DRAWN BY J.D.B.
CH'K'D BY #
F.B. # 490 PG. 107-119

SITE PLAN FOR:
CASEMENT HOMES
1-5 MADISON AVENUE, PAINESVILLE, OH.
BEING A PART OF LOT NO. 21, TRACT NO. 1 IN PAINESVILLE TWP., OHIO.

SHEET 1 OF 1
CONTRACT No. 84-105