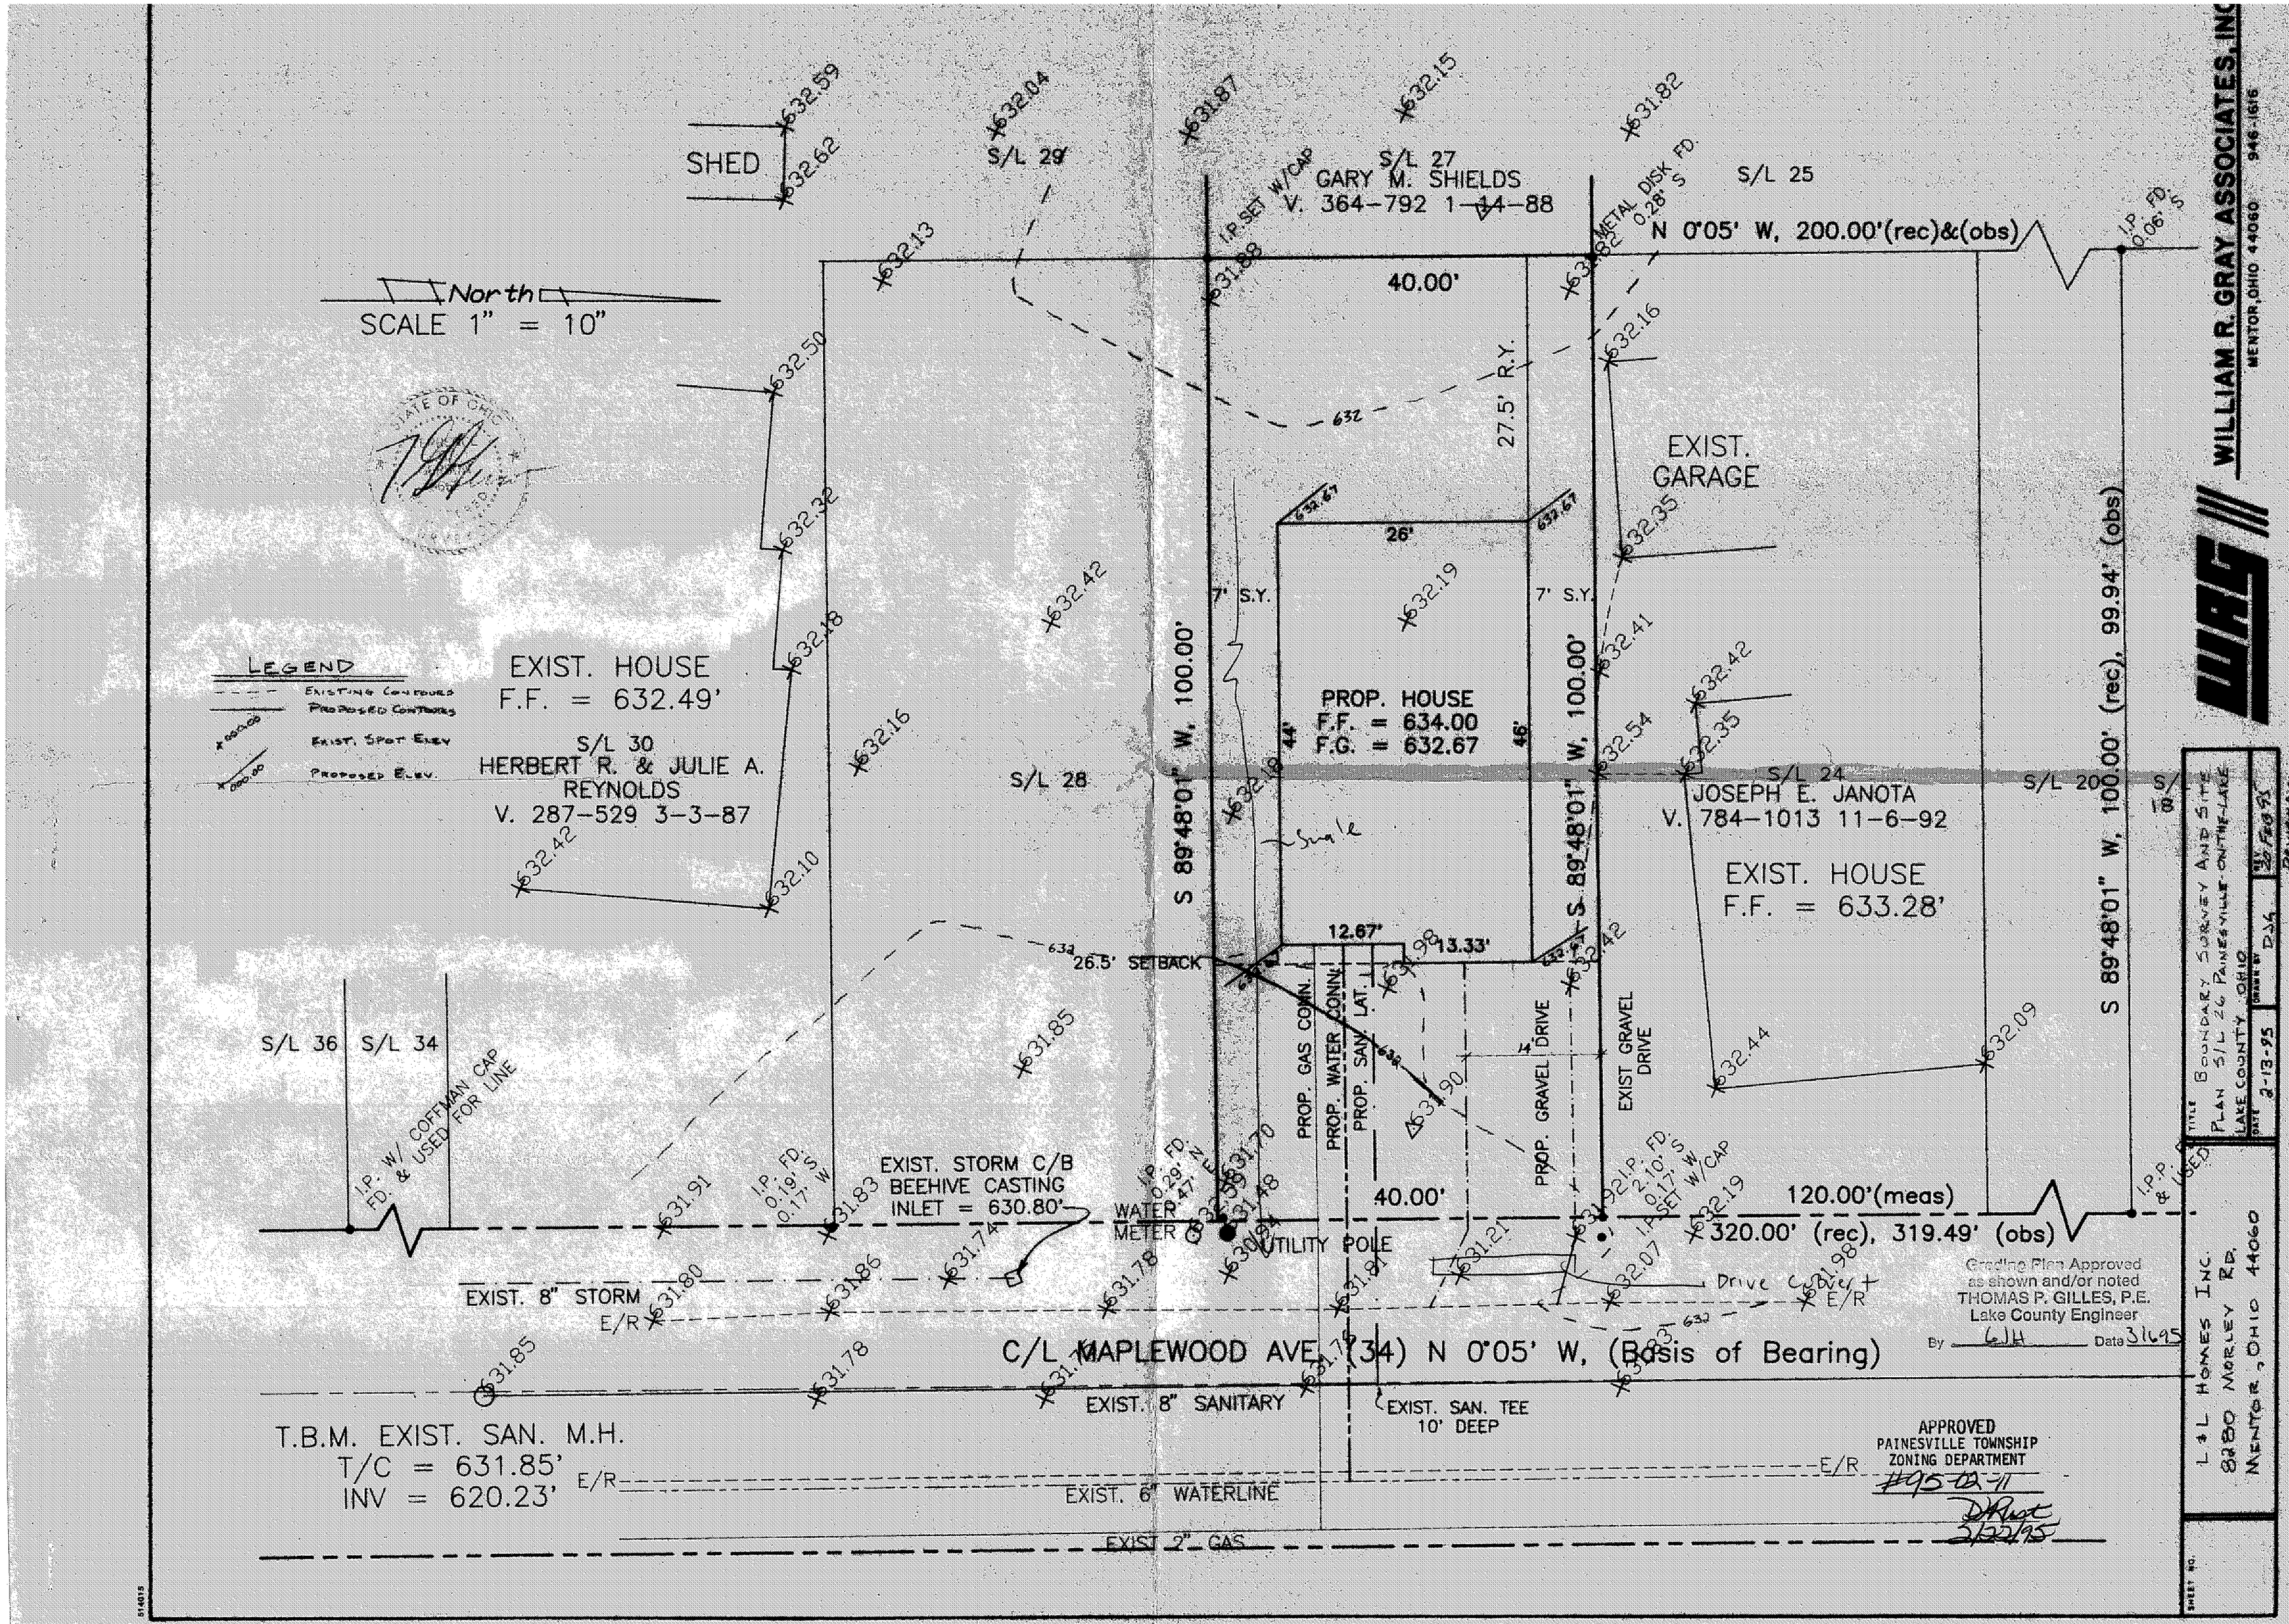

SHED
North
SCALE 1" = 10"
LEGEND
EXISTING CONTOURS
PROPOSED CONTOURS
EXIST. SPOT ELEV
PROPOSED ELEV.
S/L 29
S/L 27
GARY M. SHIELDS
V. 364-792 1-14-88
I.P. SET W/CAP
METAL DISK FD. 0.28' S
S/L 25
N 0°05' W, 200.00'(rec)&(obs)
I.P. FD. 0.06' S
40.00'
27.5' R.Y.
EXIST. GARAGE
26'
7' S.Y.
PROP. HOUSE
F.F. = 634.00
F.G. = 632.67
44'
46'
S 89°48'01" W, 100.00'
S 89°48'01" W, 100.00'
S 89°48'01" W, 100.00' (rec), 99.94' (obs)
EXIST. HOUSE
F.F. = 632.49'
S/L 30
HERBERT R. & JULIE A. REYNOLDS
V. 287-529 3-3-87
S/L 28
S/L 24
JOSEPH E. JANOTA
V. 784-1013 11-6-92
S/L 20
S/L 18
EXIST. HOUSE
F.F. = 633.28'
12.67'
13.33'
26.5' SETBACK
PROP. GAS CONN.
PROP. WATER CONN.
PROP. SAN. LAT.
PROP. GRAVEL DRIVE
EXIST GRAVEL DRIVE
S/L 36
S/L 34
I.P. W/ COFFMAN CAP FD. & USED FOR LINE
I.P. FD. 0.19' S 0.17' W
EXIST. STORM C/B BEEHIVE CASTING INLET = 630.80'
WATER METER
UTILITY POLE
40.00'
120.00'(meas)
320.00' (rec), 319.49' (obs)
I.P. FD. 2.10' S 0.17' W
I.P. SET W/CAP
I.P.P. & USED
EXIST. 8" STORM
E/R
Drive Culvert
C/L MAPLEWOOD AVE. (34) N 0°05' W, (Basis of Bearing)
EXIST. 8" SANITARY
EXIST. SAN. TEE 10' DEEP
T.B.M. EXIST. SAN. M.H.
T/C = 631.85'
INV = 620.23'
EXIST. 6" WATERLINE
EXIST. 2" GAS
Grading Plan Approved as shown and/or noted
THOMAS P. GILLES, P.E.
Lake County Engineer
By GJH Date 3/6/95
APPROVED
PAINESVILLE TOWNSHIP
ZONING DEPARTMENT
#95-02-11
DRust
2/22/95
WILLIAM R. GRAY ASSOCIATES, INC.
MENTOR, OHIO 44060 946-1616
WAG
TITLE BOUNDARY SURVEY AND SITE PLAN S/L 26 PAINESVILLE-ON-THE-LAKE LAKE COUNTY OHIO
DATE 2-13-95
DRAWN BY DJG
REV 20 Feb 95
L & L HOMES INC.
8280 MORLEY RD.
MENTOR, OHIO 44060
SHEET NO.