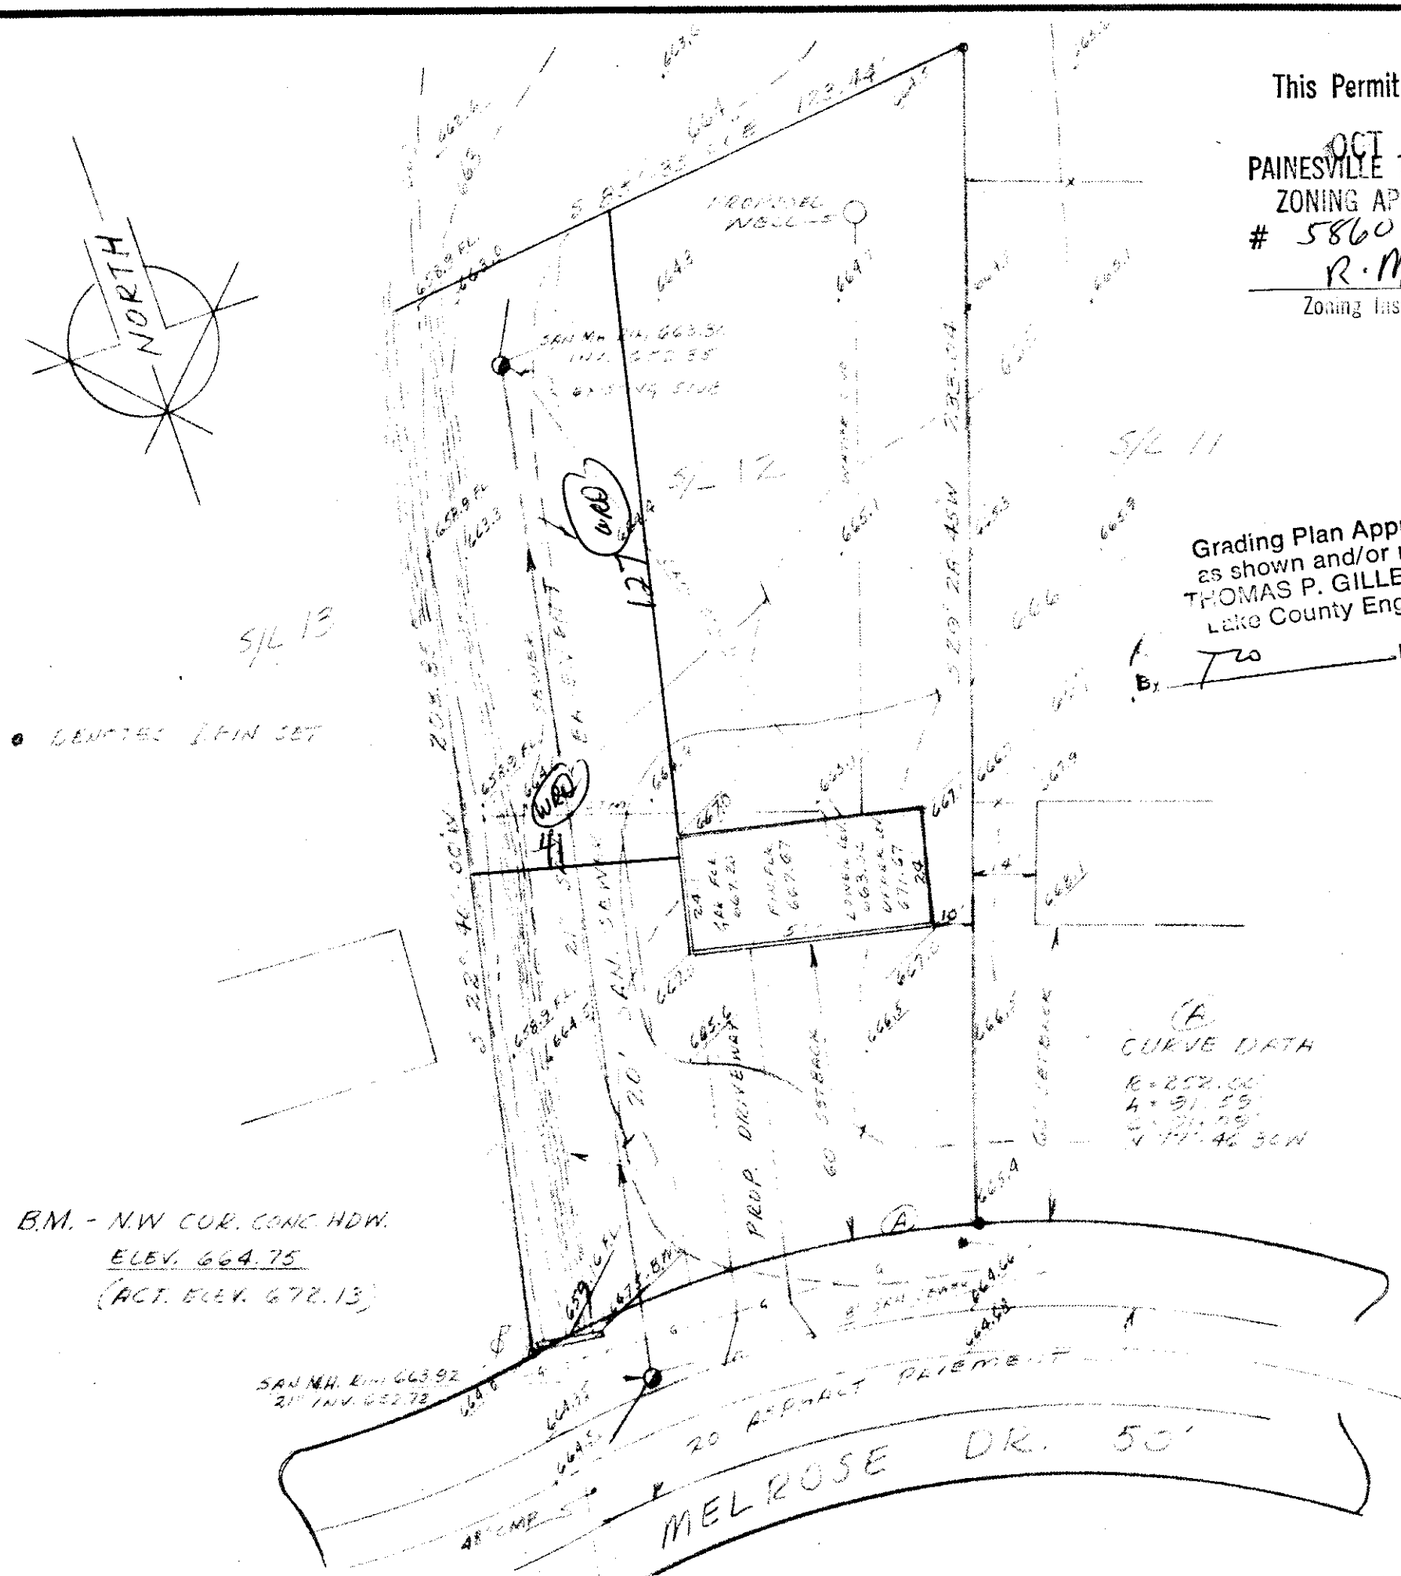

This Permit Expires
OCT 6 1984
PAINESVILLE TOWNSHIP
ZONING APPROVED
5860
R. M. Hauk
Zoning Inspector
10/6/83

Grading Plan Approved
as shown and/or noted
THOMAS P. GILLES, P.E.
Lake County Engineer
By _____ Date 10/6/83

SITE PLAN

PAINESVILLE TWP. LAKE COUNTY, OHIO

for: DAWSON CONSTRUCTION
CLIENT OWNER

ADDRESS STREET CITY ZIP

SUBDIVISION	SUBLOT NO.	LOT	TRACT
MELROSE	12		

VOLUME	PAGE	STREET
M	15	MELROSE DRIVE

PERMANENT PARCEL NO.

CERTIFICATION

THIS PLAT WAS PREPARED BY ME, AND IS CORRECT TO THE BEST OF MY KNOWLEDGE.

William J. Haas — 4793
NAME REGISTRATION NO.

STATE OF OHIO
WILLIAM J HAAS
4793
REGISTERED SURVEYOR

LEGEND

SANITARY MANHOLE
STORM MANHOLE
INLET OR CATCH BASIN
HYDRANT
EXISTING CONTOURS
PROPOSED CONTOURS
EXIST. ELEV. 100.00
100.00 PROP. ELEV.

WATER VALVE (GAS)
WATER METER (GAS)
AS BUILT ELEVATION 1000
INDICATES DIRECTION OF SURFACE DRAINAGE

"AS BUILT" CERTIFICATION

I, HEREBY CERTIFY THAT THE CIRCLED GRADES ARE EXISTING FINISHED GRADES CHECKED IN THE FIELD ON _____, '9___ AND ARE CORRECT TO THE BEST OF MY KNOWLEDGE

NAME REGISTRATION NO

PLAN PREPARED BY
WRG WM. R. GRAY, ASSOCIATES, INC.

REVISIONS	DRAWN BY WJH	SCALE 1" = 30'	PHONE NO 946-1616
	CHECKED BY:	DATE OCT. 1983	DRAWING NO.