NOTE: BOUNDARY INFROMATION BASED ON A SURVEY BY BABCOCK AND JONES, DRAWING NO. 92-210, DATE 07/24/95.

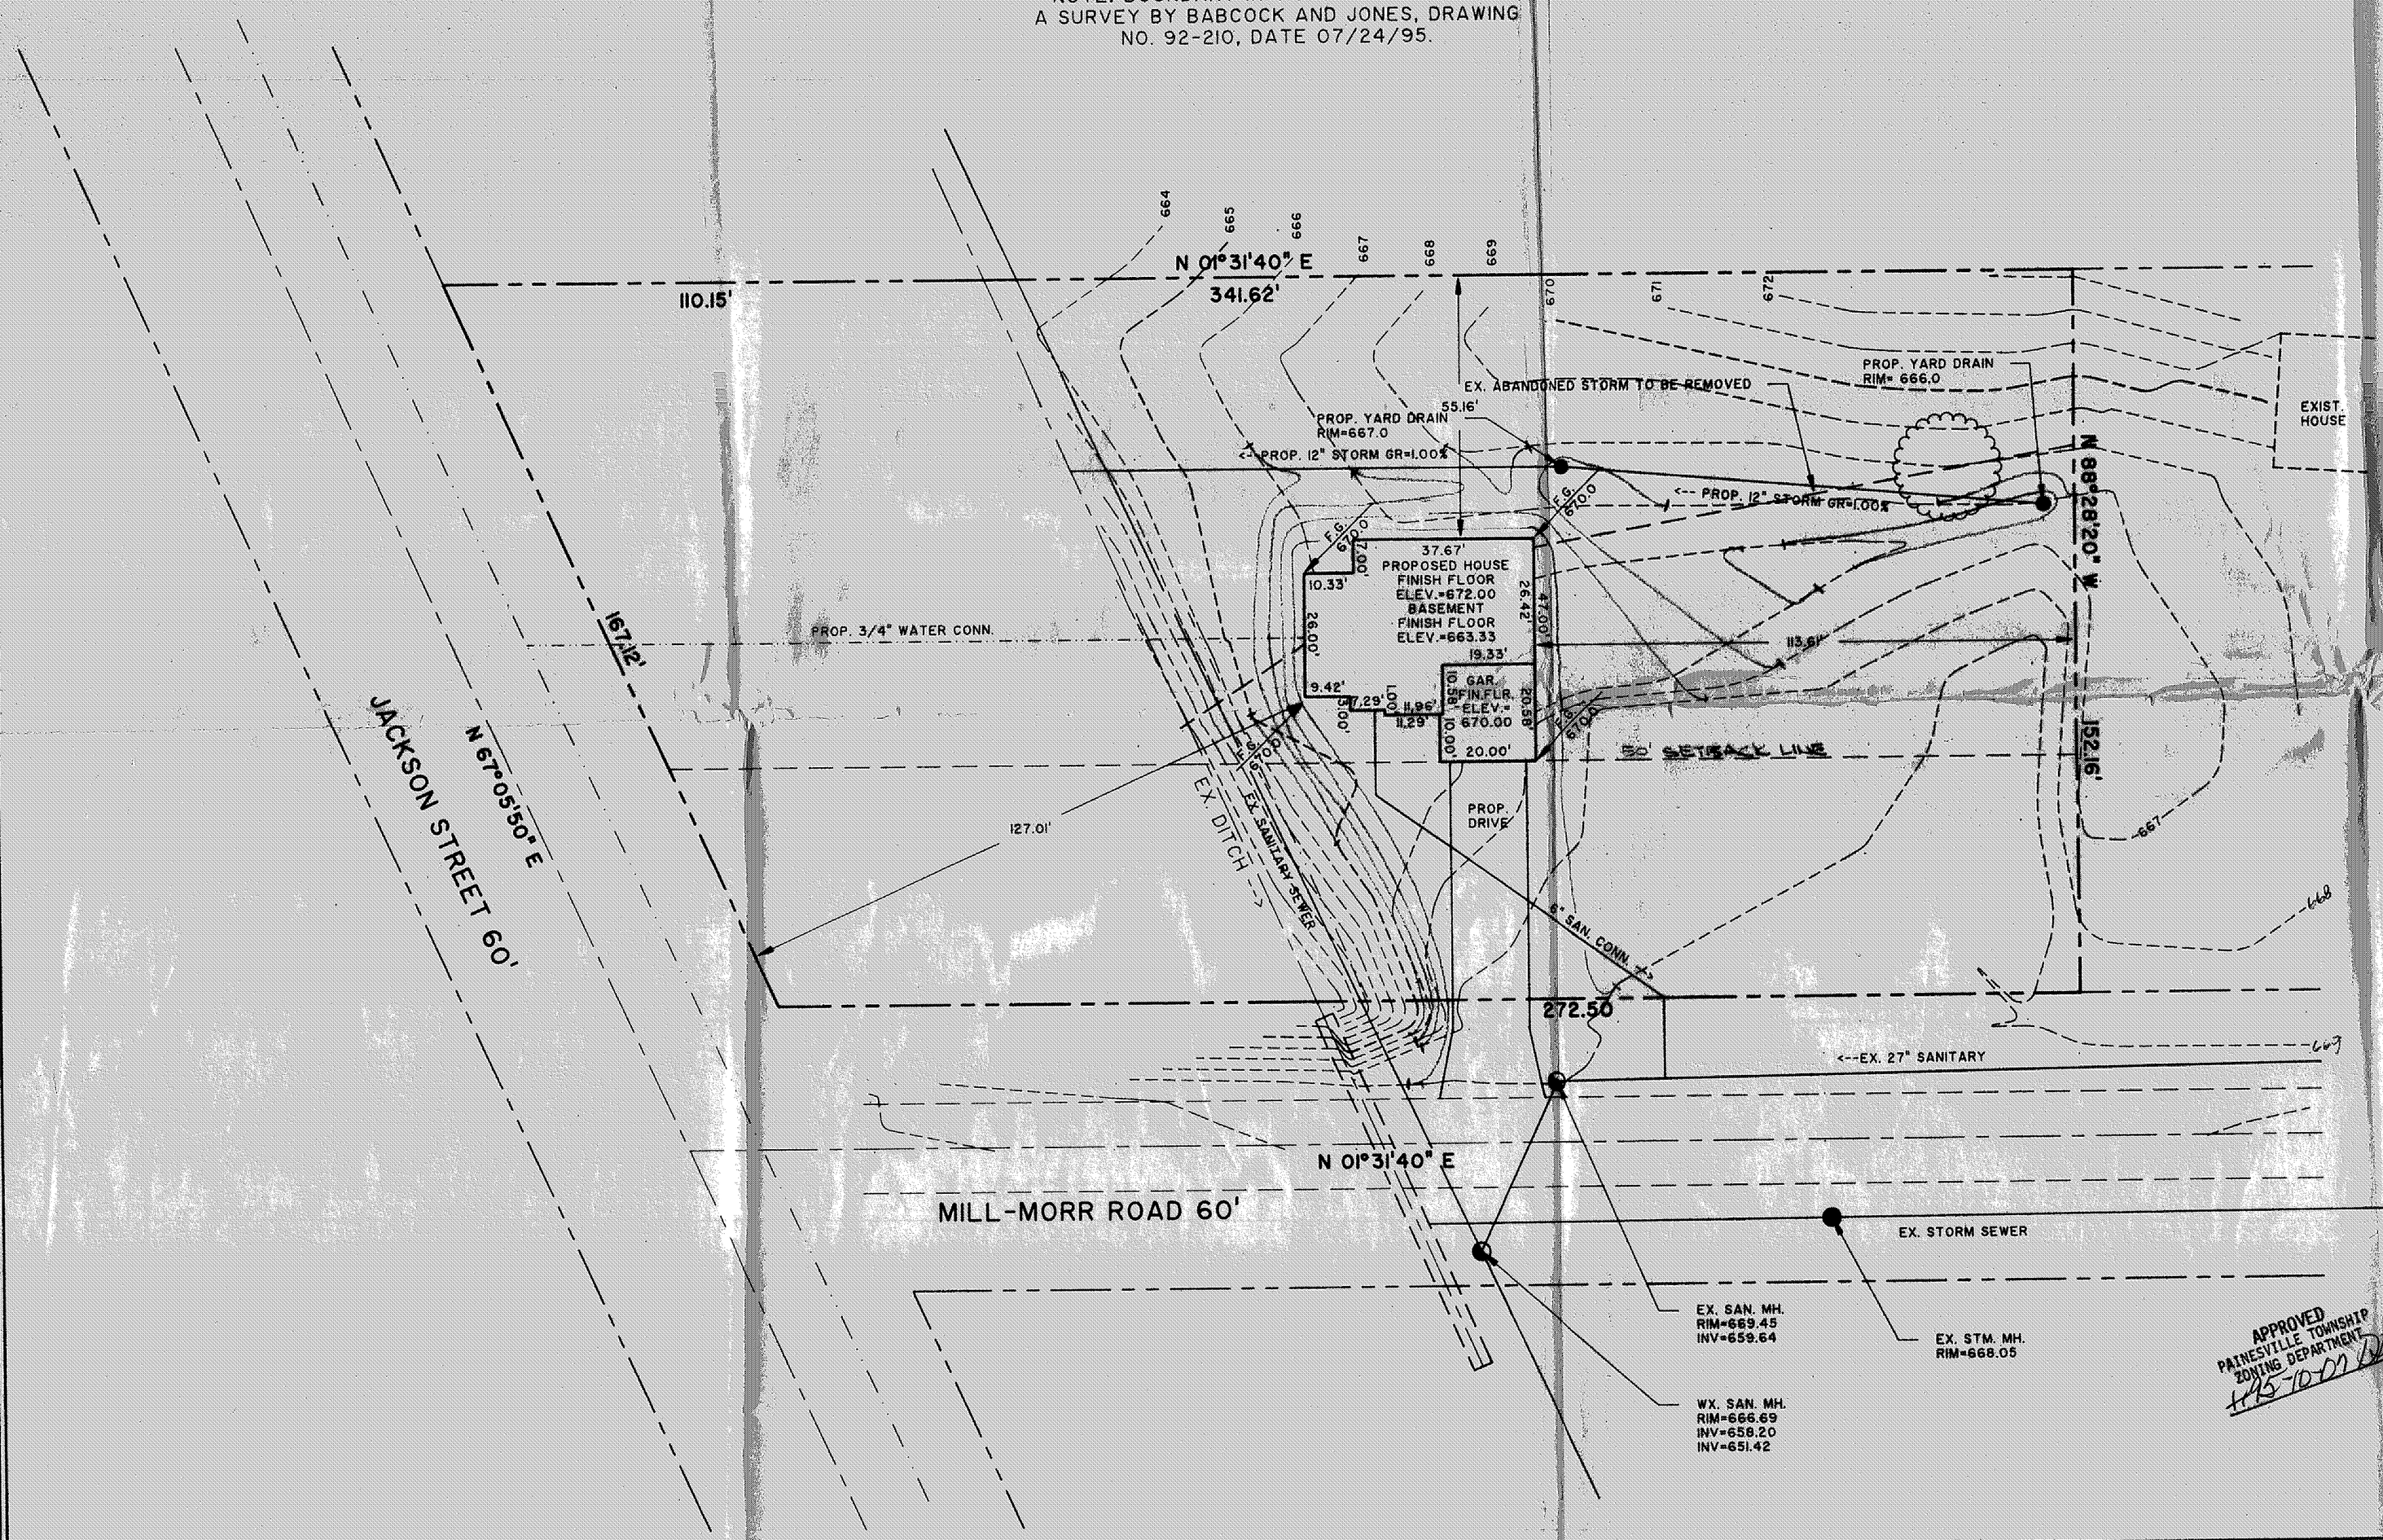

GENERAL NOTES:

1. DRIVEWAY APRON TO BE 6" THICK
2. BENCHMARK - RIM OF EXISTING MANHOLE NEAR PROPOSED DRIVE, ELEV.=667.04

LEGEND

EXISTING CONTOUR
PROPOSED CONTOUR

100.00 / 100.00 — EXISTING ELEVATION / PROPOSED ELEVATION

CERTIFICATION

"I THE UNDERSIGNED HEREBY CERTIFY THAT THIS TOPOGRAPHY INDICATED BY 1' CONTOURS AND ELEVATIONS SHOWN HEREON REPRESENTS AN ACTUAL SURVEY MADE BY ME ON THE 5th DAY OF OCT. 1995 AND THE ELEVATIONS WERE TAKEN AT APPROPRIATE INTERVALS AND AS OF THAT DAY THEY EXISTED AS INDICATED HEREON.

"I HEREBY CERTIFY THAT THIS PLAN WAS PREPARED BY ME AND IS CORRECT TO THE BEST OF MY KNOWLEDGE"

DAVID W. NOVAK, P.S. No. 7507

NORTH

GRAPHIC SCALE

20 0 10 20 40 80

(IN FEET)

1 inch = 20 ft.

Grading Plan Approved as shown and/or noted
THOMAS P. GILLES, P.E.
Lake County Engineer
By GJH Date 10 13 95

APPROVED
PAINESVILLE TOWNSHIP
ZONING DEPARTMENT
10-10-95

"I HEREBY CERTIFY THAT THIS PLAN WAS PREPARED BY ME AND IS CORRECT TO THE BEST OF MY KNOWLEDGE"

DAVID W. NOVAK, P.S. No. 7507

REV. No.	DESCRIPTION	DATE	BY	CH'K'D.

STATE OF OHIO — DAVID W NOVAK S-7507 — REGISTERED SURVEYOR

Himebaugh and Novak
Surveyors and Site Consultants
8663 Tyler Boulevard
Mentor, Ohio 44060-4346
(216) 974-7670, (216) 255-5900 FAX.

LITTLE MOUNTAIN HOMES, INC.
1447 NORTH RIDGE ROAD, PAINEVILLE, OH 44070

DATE:	OCT.08, 1995
DRAWN BY:	D. W. NOVAK
CHECKED BY:	DWN
APPROVED BY:	
F.B. No.	PG.
--	--

SITE PLAN

S.E. CORNER OF MILL-MORR RD. AND JACKSON ST.

~~Sheet~~ 340 Mill Morr

SCALES:	
HORZ.: 1" = 20'	
VERT.: NONE	
CONTRACT No.	
95069-B	
SHEET No.	OF
1	1

FORM No. A-503 (10/17/94)