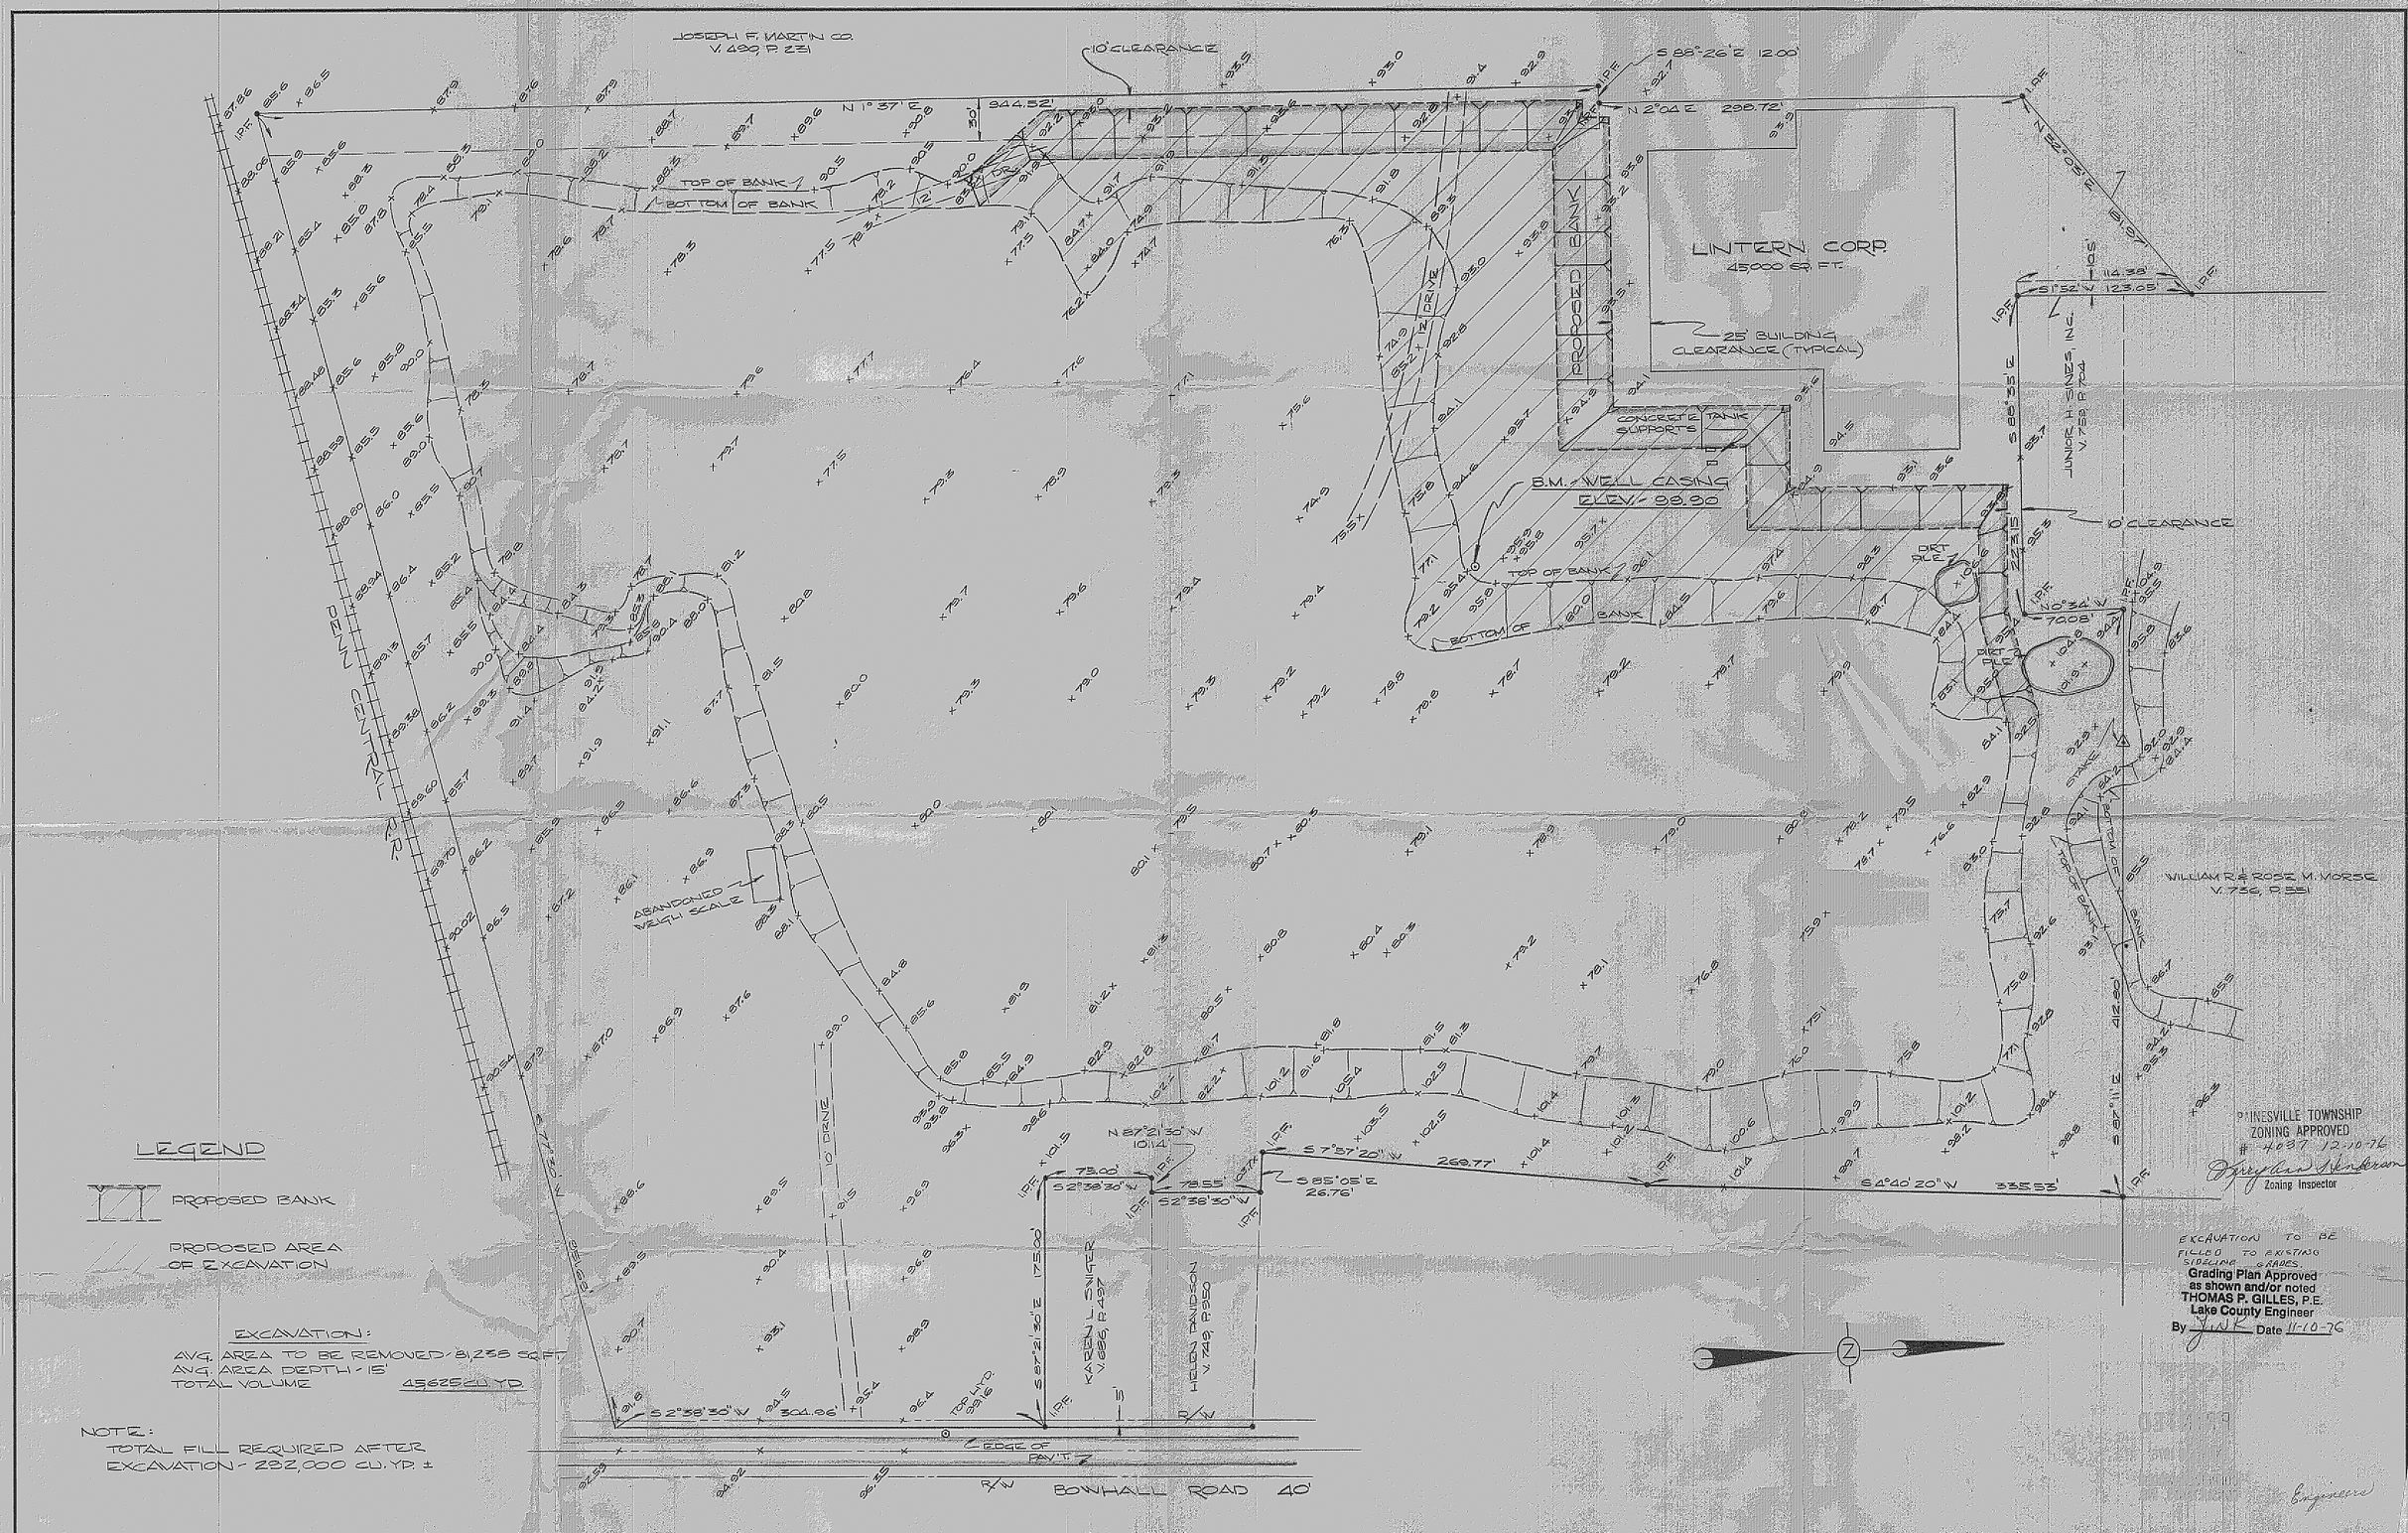

LEGEND

PROPOSED BANK

PROPOSED AREA OF EXCAVATION

EXCAVATION:

AVG. AREA TO BE REMOVED - 81,255 SQ. FT.
AVG. AREA DEPTH - 15'
TOTAL VOLUME 45625.20 YD

NOTE:
TOTAL FILL REQUIRED AFTER EXCAVATION - 232,000 CU. YD. ±

REVISION	DESCRIPTION	DATE	BY	CH'K'D	REVISION	DESCRIPTION	DATE	BY	CH'K'D

Colpetzer • Woods Consultants, Inc.
CONSULTING ENGINEERS AND SURVEYORS
PAINESVILLE, OHIO 44077

DATE 4/29/76
SCALE 1" = 50'
DRAWN BY GAM
CH'K'D BY GI
F.B.# 287 PG. 24

SURVEY & TOPOGRAPHY
FOR
H. HAROLD BALLONOFF
PAINESVILLE TWP., LAKE COUNTY, OHIO

SHEET 1 OF 1

CONTRACT NO. 76-077

1740 N. RIDGE

4504