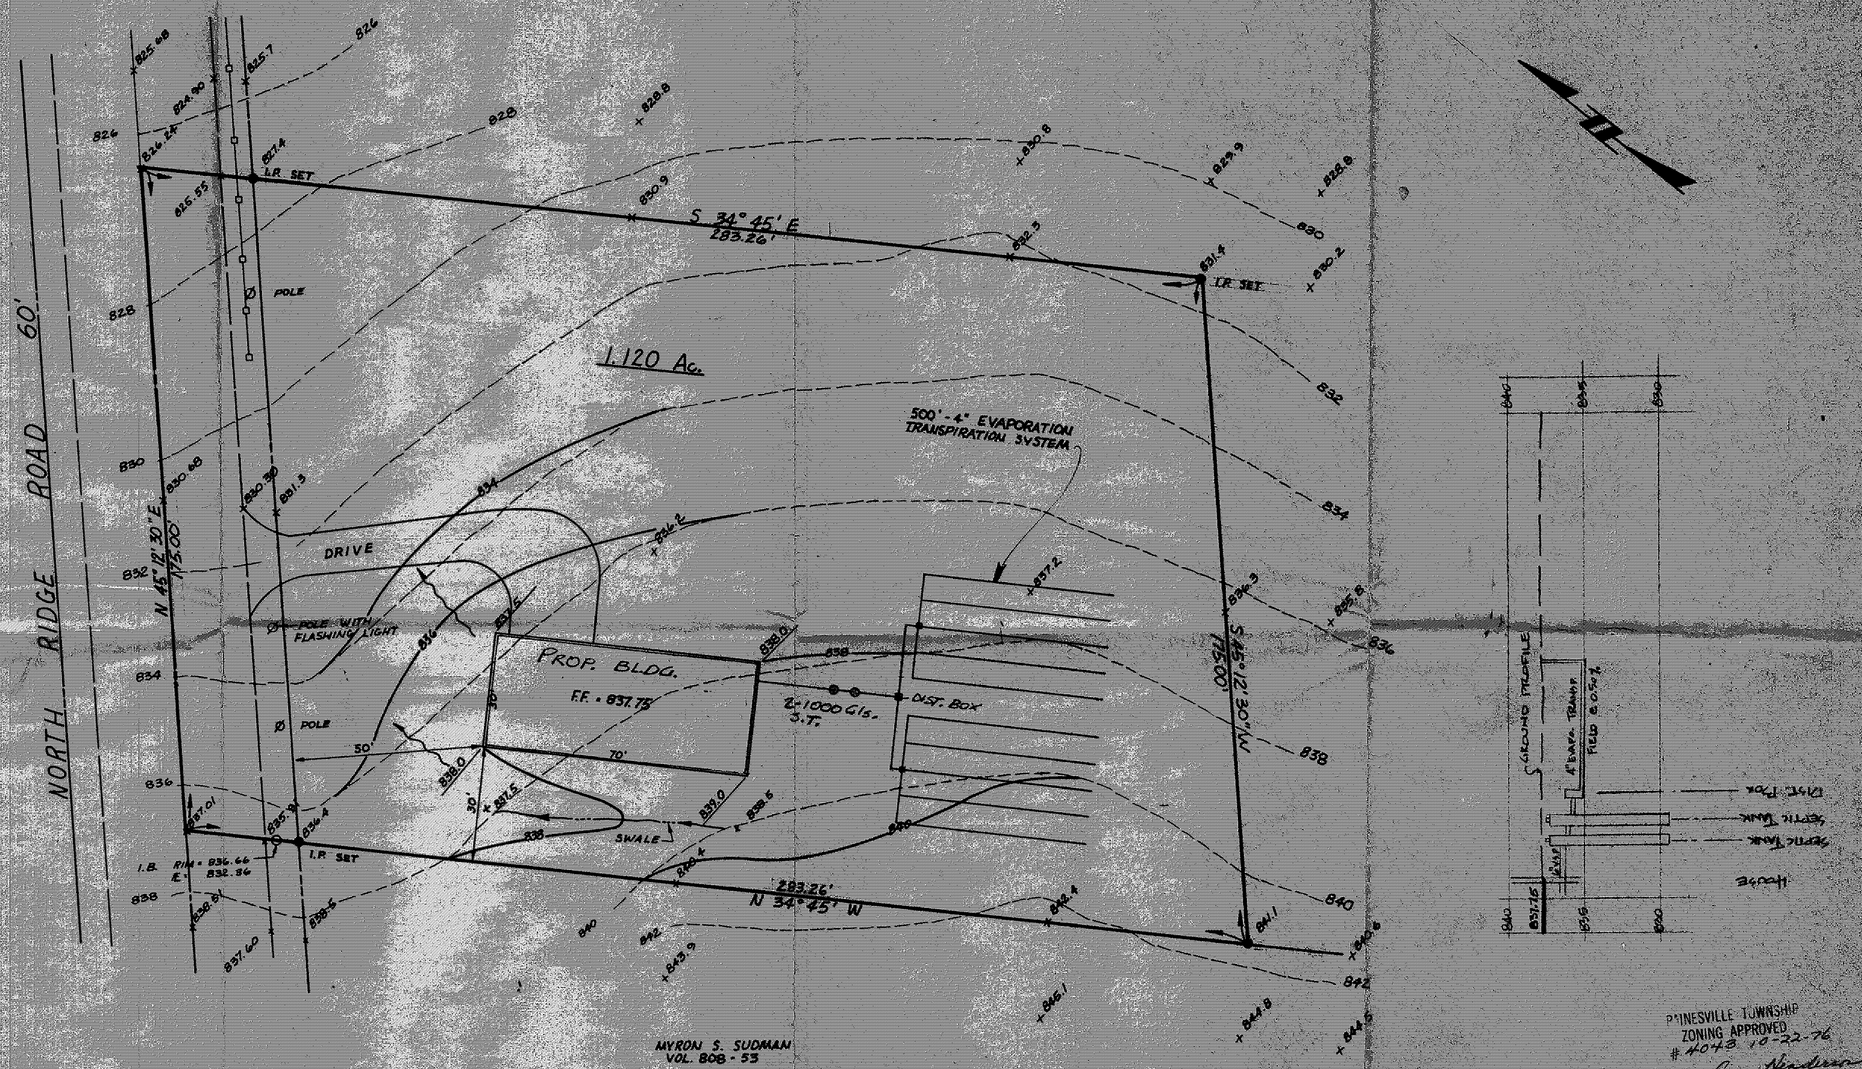

PAINESVILLE TOWNSHIP
ZONING APPROVED
#4043 10-22-76
Harry Ann Henderson
Zoning Inspector

Grading Plan Approved
as shown and/or noted
THOMAS P. GILLES, P.E.
Lake County Engineer
By [signature] Date 11-22-76

NOTE: UNDERLINED ELEVATIONS ARE PROPOSED FINISHED GRADES.

"AS BUILT" CERTIFICATION

I, HEREBY CERTIFY THAT THE CIRCLED GRADES ARE EXISTING FINISH GRADES CHECKED IN FIELD ON _____ 19__. SURVEY IS CORRECT TO THE BEST OF MY KNOWLEDGE AND BELIEF.

_____
REG. SURVEYOR NO.

DESIGN CERTIFICATION

THIS PLAT WAS PREPARED BY ME, AND IS CORRECT TO THE BEST OF MY KNOWLEDGE AND BELIEF.

[signature]
REG. SURVEYOR NO. 4785

SITE PLAN
FOR
LAKE CITY SCRAP Co.
PART OF LOT 7, TRACT 2
PAINESVILLE TWP., LAKE COUNTY, OHIO

Colpetzer · Woods Consultants, Inc.
CONSULTING ENGINEERS AND SURVEYORS
PAINESVILLE, OHIO 44077

#76265

DATE NOV., 1976
SCALE 1" = 20'
DRAWN BY J.D.H.
CHK'D BY [illegible]
F.B. # 292 PG. 123