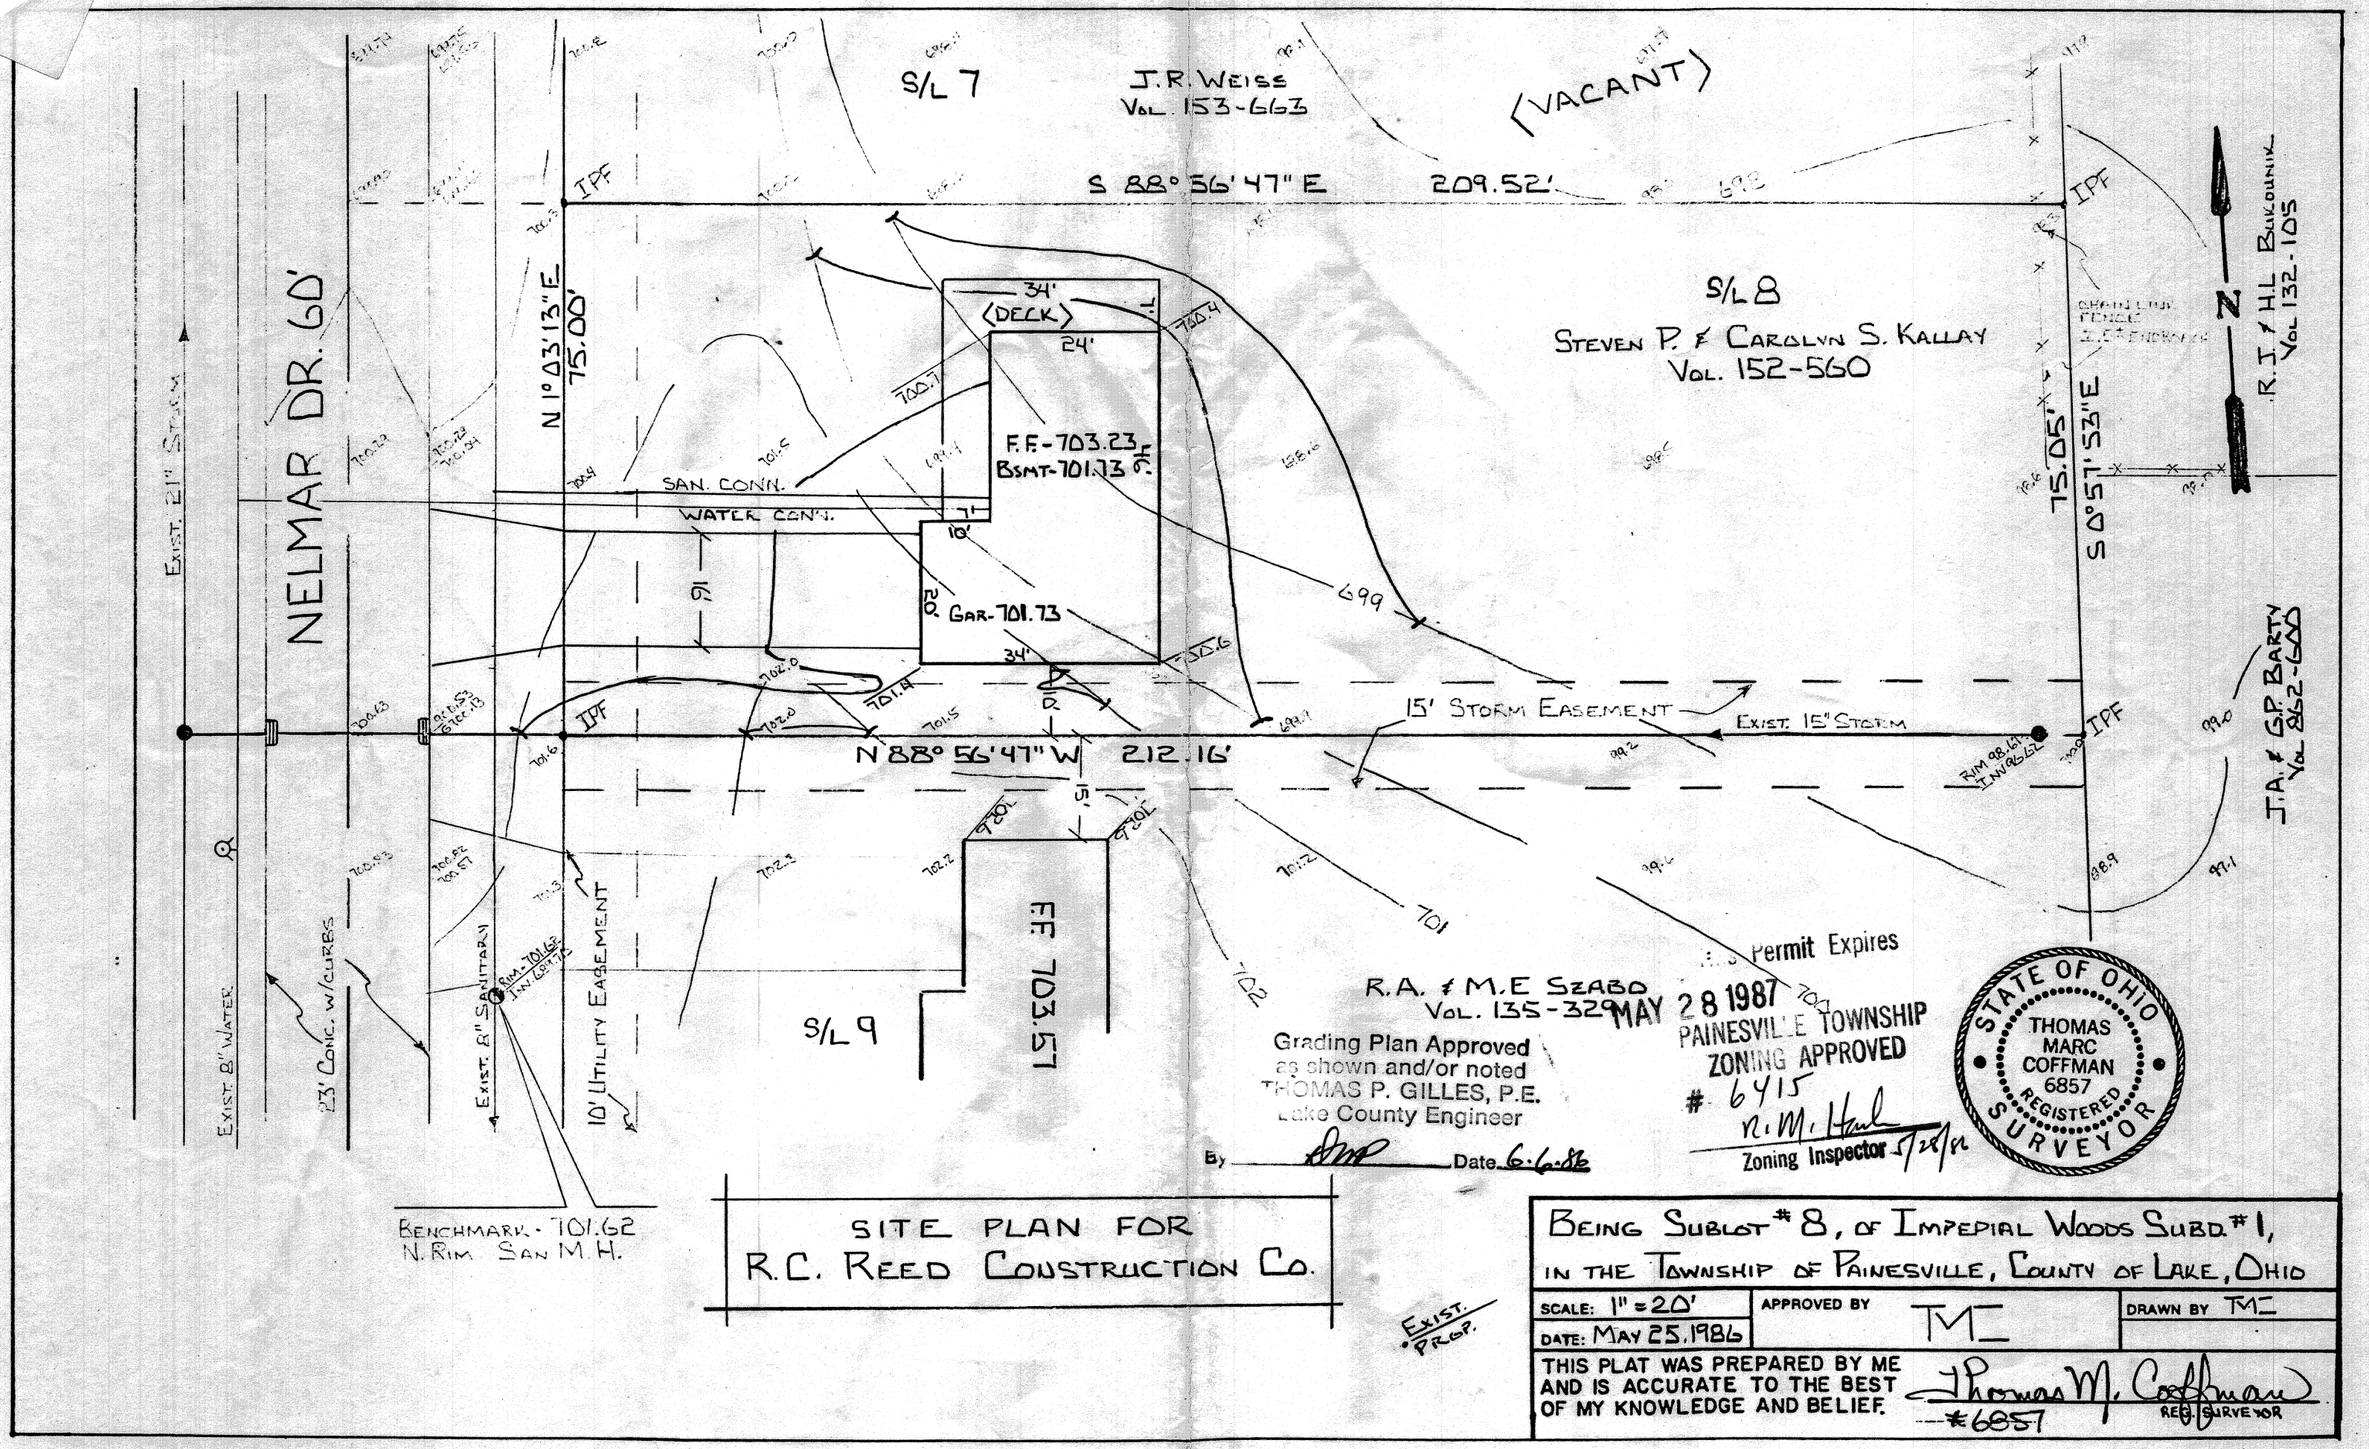
S/L 7
J.R. WEISS
VOL. 153-663
(VACANT)
S 88° 56' 47" E 209.52'
S/L 8
STEVEN P. & CAROLYN S. KALLAY
VOL. 152-560
NELMAR DR. 60'
N 1° 03' 13" E 75.00'
S 0° 57' 53" E 75.05'
R.J. & H.L. BUKOUNIK VOL. 132-105
J.A. & G.P. BARTY VOL. 862-600
34' (DECK)
24'
F.F.-703.23
BSMT-701.73
GAR-701.73
SAN. CONN.
WATER CONN.
15' STORM EASEMENT
EXIST. 15" STORM
N 88° 56' 47" W 212.16'
F.F. 703.57
S/L 9
R.A. & M.E. SZABO
VOL. 135-329
EXIST. 21" STORM
EXIST. 8" WATER
23' CONC. W/CURBS
EXIST. 8" SANITARY
10' UTILITY EASEMENT
BENCHMARK - 701.62
N. RIM SAN M.H.
IPF
N
Permit Expires
MAY 28 1987
PAINESVILLE TOWNSHIP
ZONING APPROVED
6415
Zoning Inspector 5/28/86
Grading Plan Approved
as shown and/or noted
THOMAS P. GILLES, P.E.
Lake County Engineer
By
Date 6-6-86
STATE OF OHIO
THOMAS MARC COFFMAN
6857
REGISTERED
SURVEYOR
SITE PLAN FOR
R.C. REED CONSTRUCTION CO.
EXIST. PROP.
BEING SUBLOT # 8, OF IMPEPIAL WOODS SUBD. # 1,
IN THE TOWNSHIP OF PAINESVILLE, COUNTY OF LAKE, OHIO
SCALE: 1" = 20'
DATE: MAY 25, 1986
APPROVED BY TMC
DRAWN BY TMC
THIS PLAT WAS PREPARED BY ME AND IS ACCURATE TO THE BEST OF MY KNOWLEDGE AND BELIEF.
Thomas M. Coffman
#6857
REG. SURVEYOR