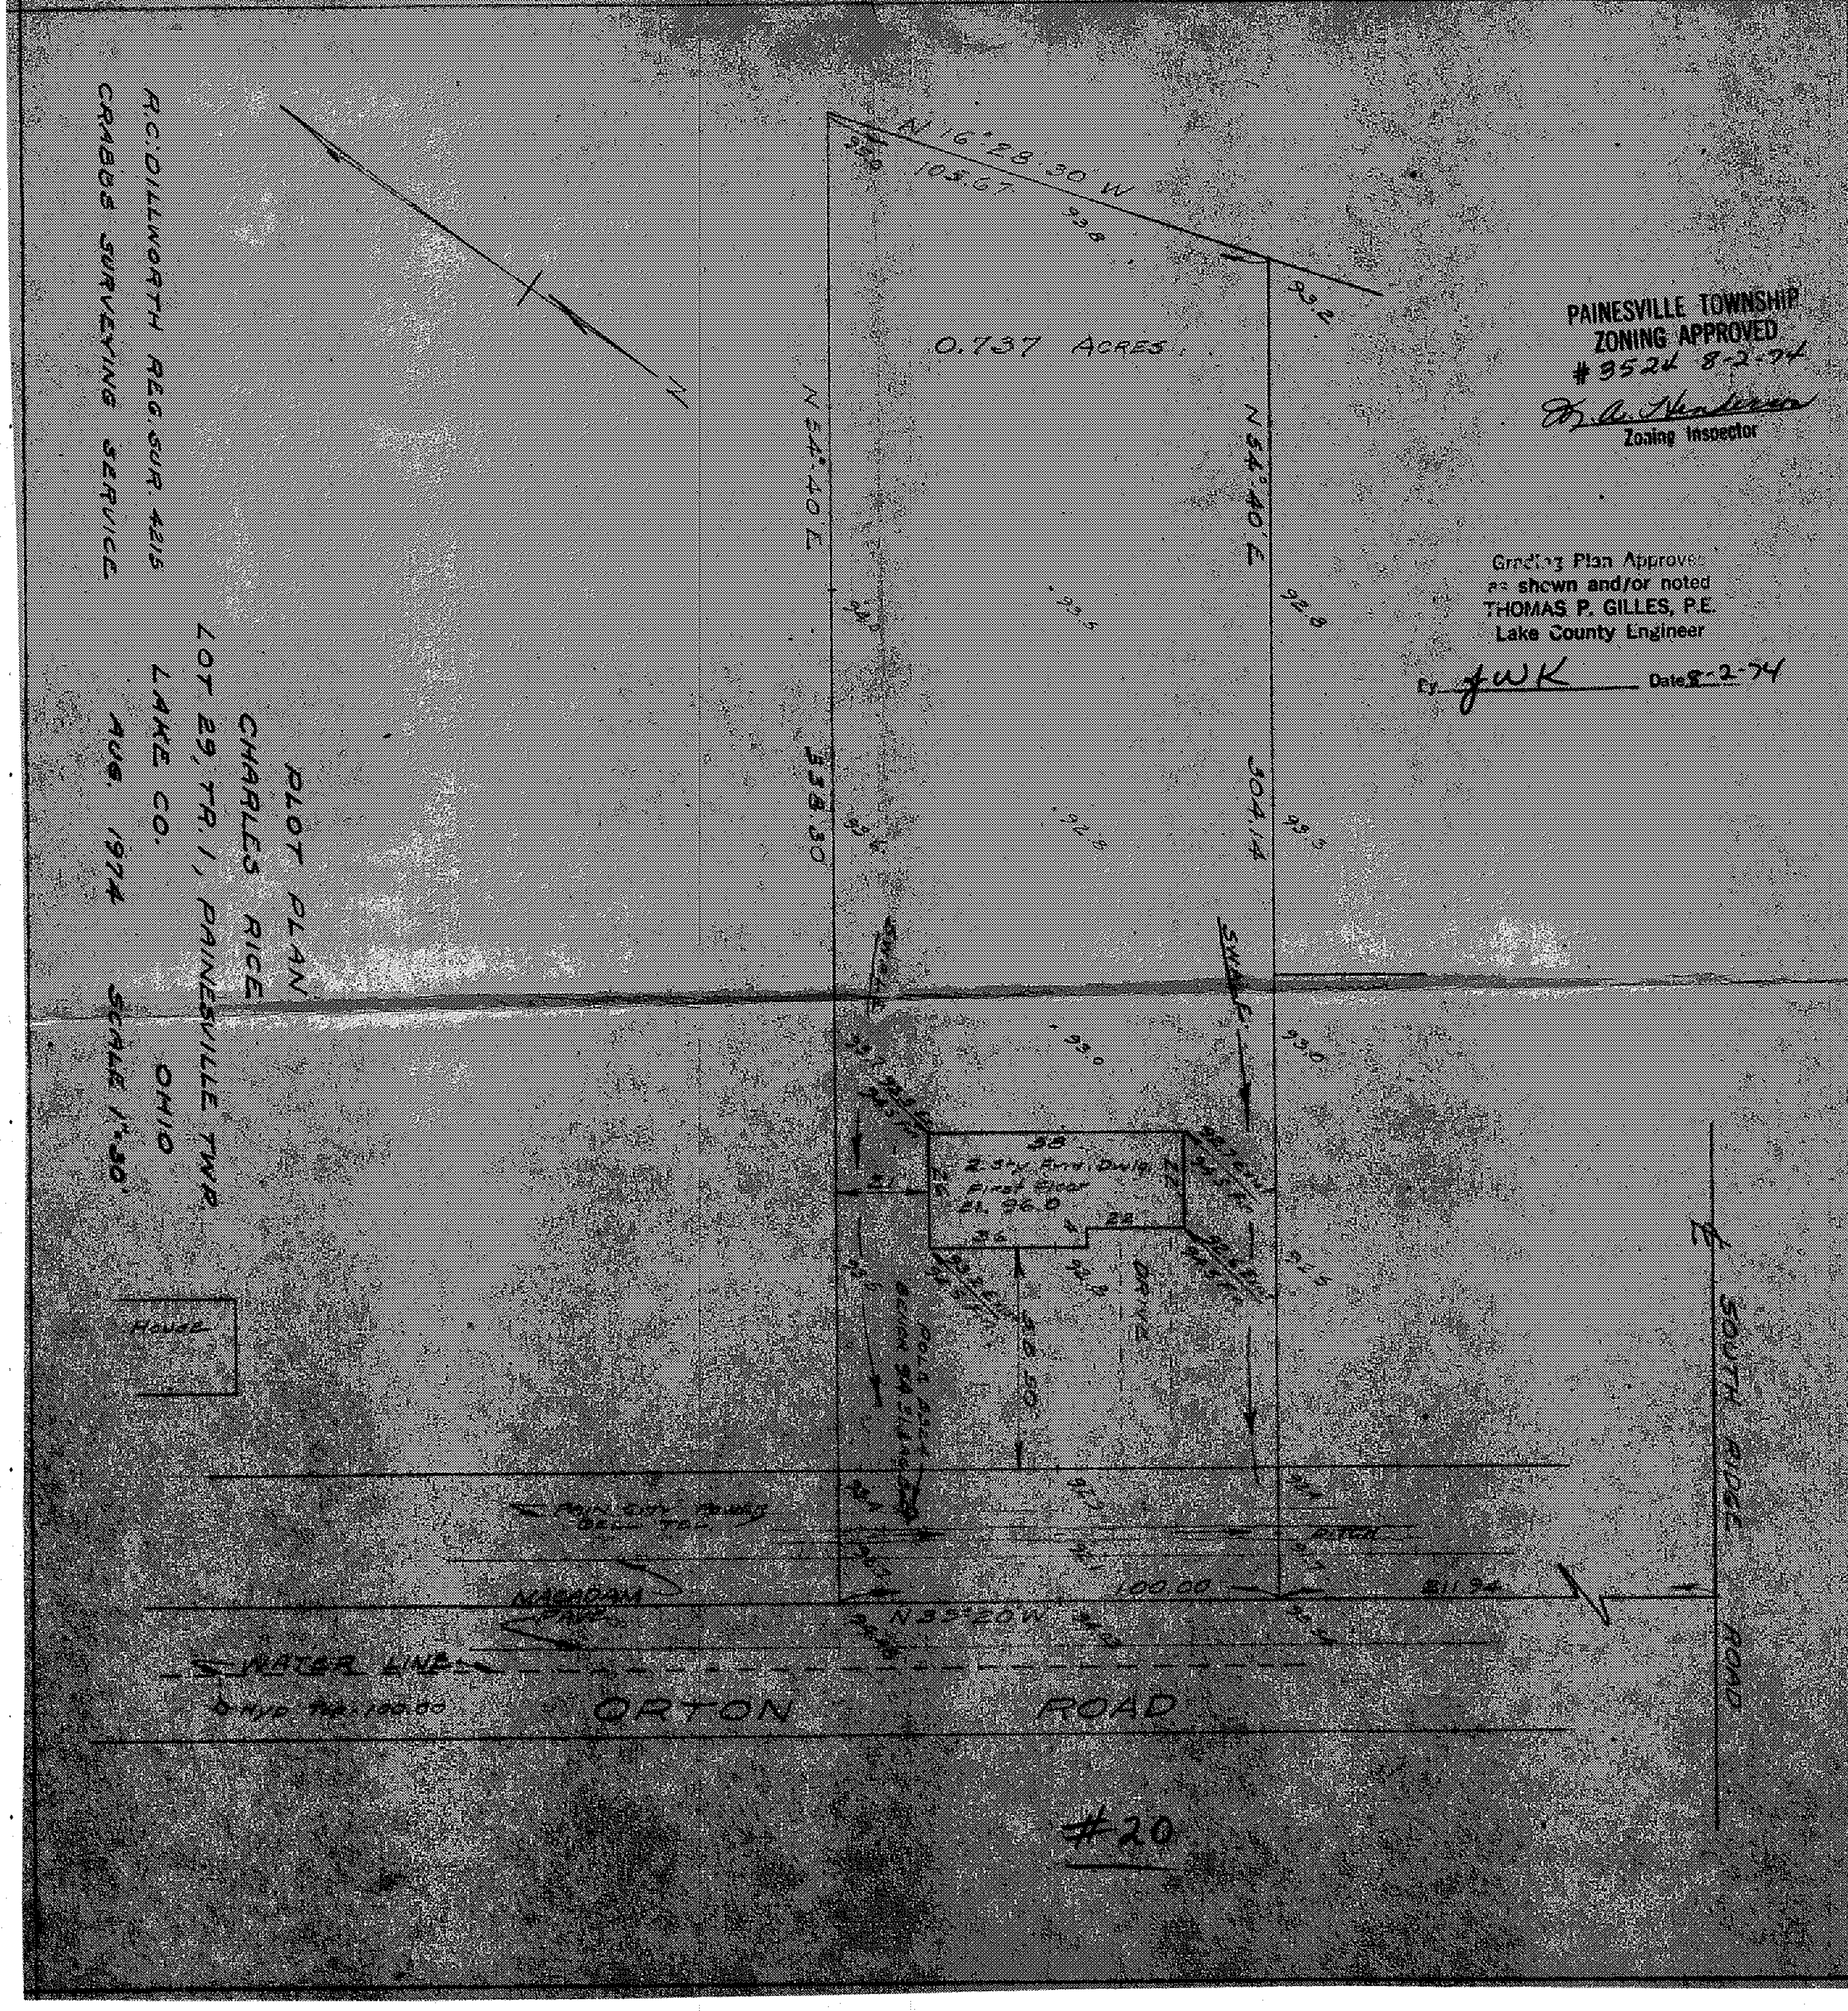

PLOT PLAN
CHARLES RICE
LOT 29, TR. 1, PAINESVILLE TWP.
LAKE CO. OHIO
AUG 1974 SCALE 1"=30'
R.C. DILLWORTH REG. SUR. 4215
CRABBS SURVEYING SERVICE
N 16°28'30" W
105.67
0.737 ACRES
N 54°40' E
338.30
N 54°40' E
304.14
SWALE
2 Sty. Frm. Dwlg.
First Floor
EL 96.0
DRIVE
House
DITCH
100.00
811.94
N 35°20' W
MACADAM PAVT.
WATER LINE
ORTON ROAD
SOUTH RIDGE ROAD
#20
PAINESVILLE TOWNSHIP
ZONING APPROVED
#3524 8-2-74
Zoning Inspector
Grading Plan Approved
as shown and/or noted
THOMAS P. GILLES, P.E.
Lake County Engineer
By JWK Date 8-2-74