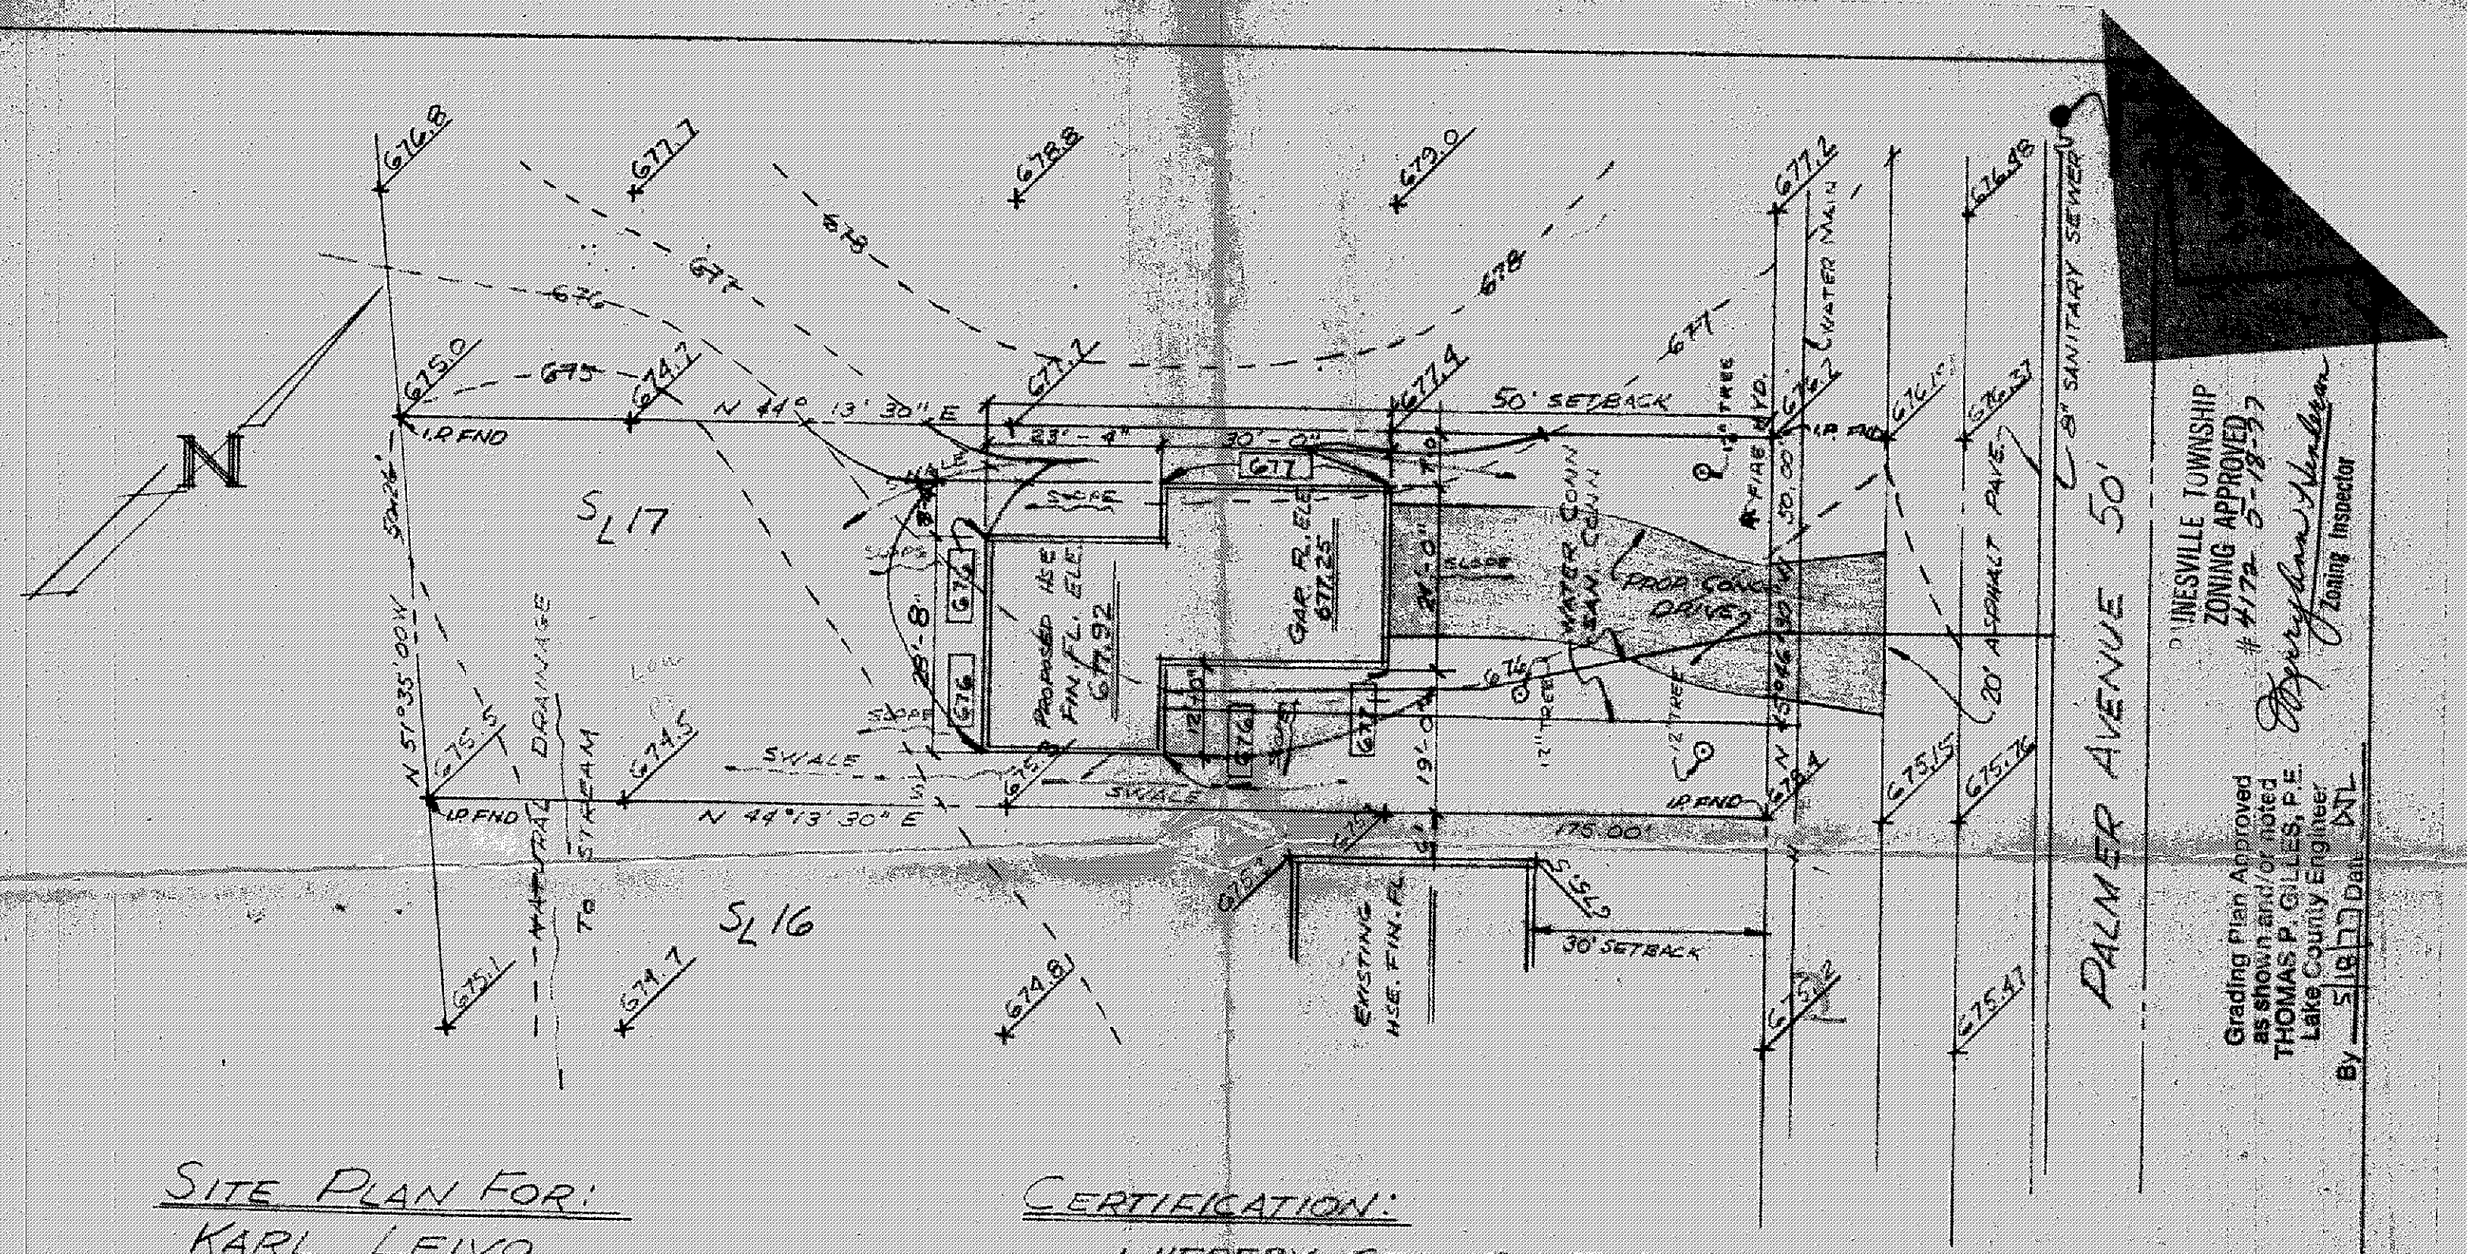

SITE PLAN FOR:

KARL LEIVO
918 W. JACKSON ST.
PAINESVILLE, OHIO

SCALE 1"=20' DATE: MAY 16, 1977

BEING SUBLOT NO 17 IN THE CLARADALE SUBDIVISION, IN PAINESVILLE TWP. OHIO.

CERTIFICATION:

I HEREBY CERTIFY THAT THIS PLAT IS CORRECT TO THE BEST OF MY KNOWLEDGE

BY: Phillip Shrout

PHILLIP SHROUT R.S. # 6157

LEGEND

x 666 EXISTING ELEVATION

x 666 PROPOSED ELEV.