This Permit Expires
APR 2 7 1980
PAINESVILLE TOWNSHIP
ZONING APPROVED
4758
R.M. Hu[illegible]
Zoning Inspector
4/30/79

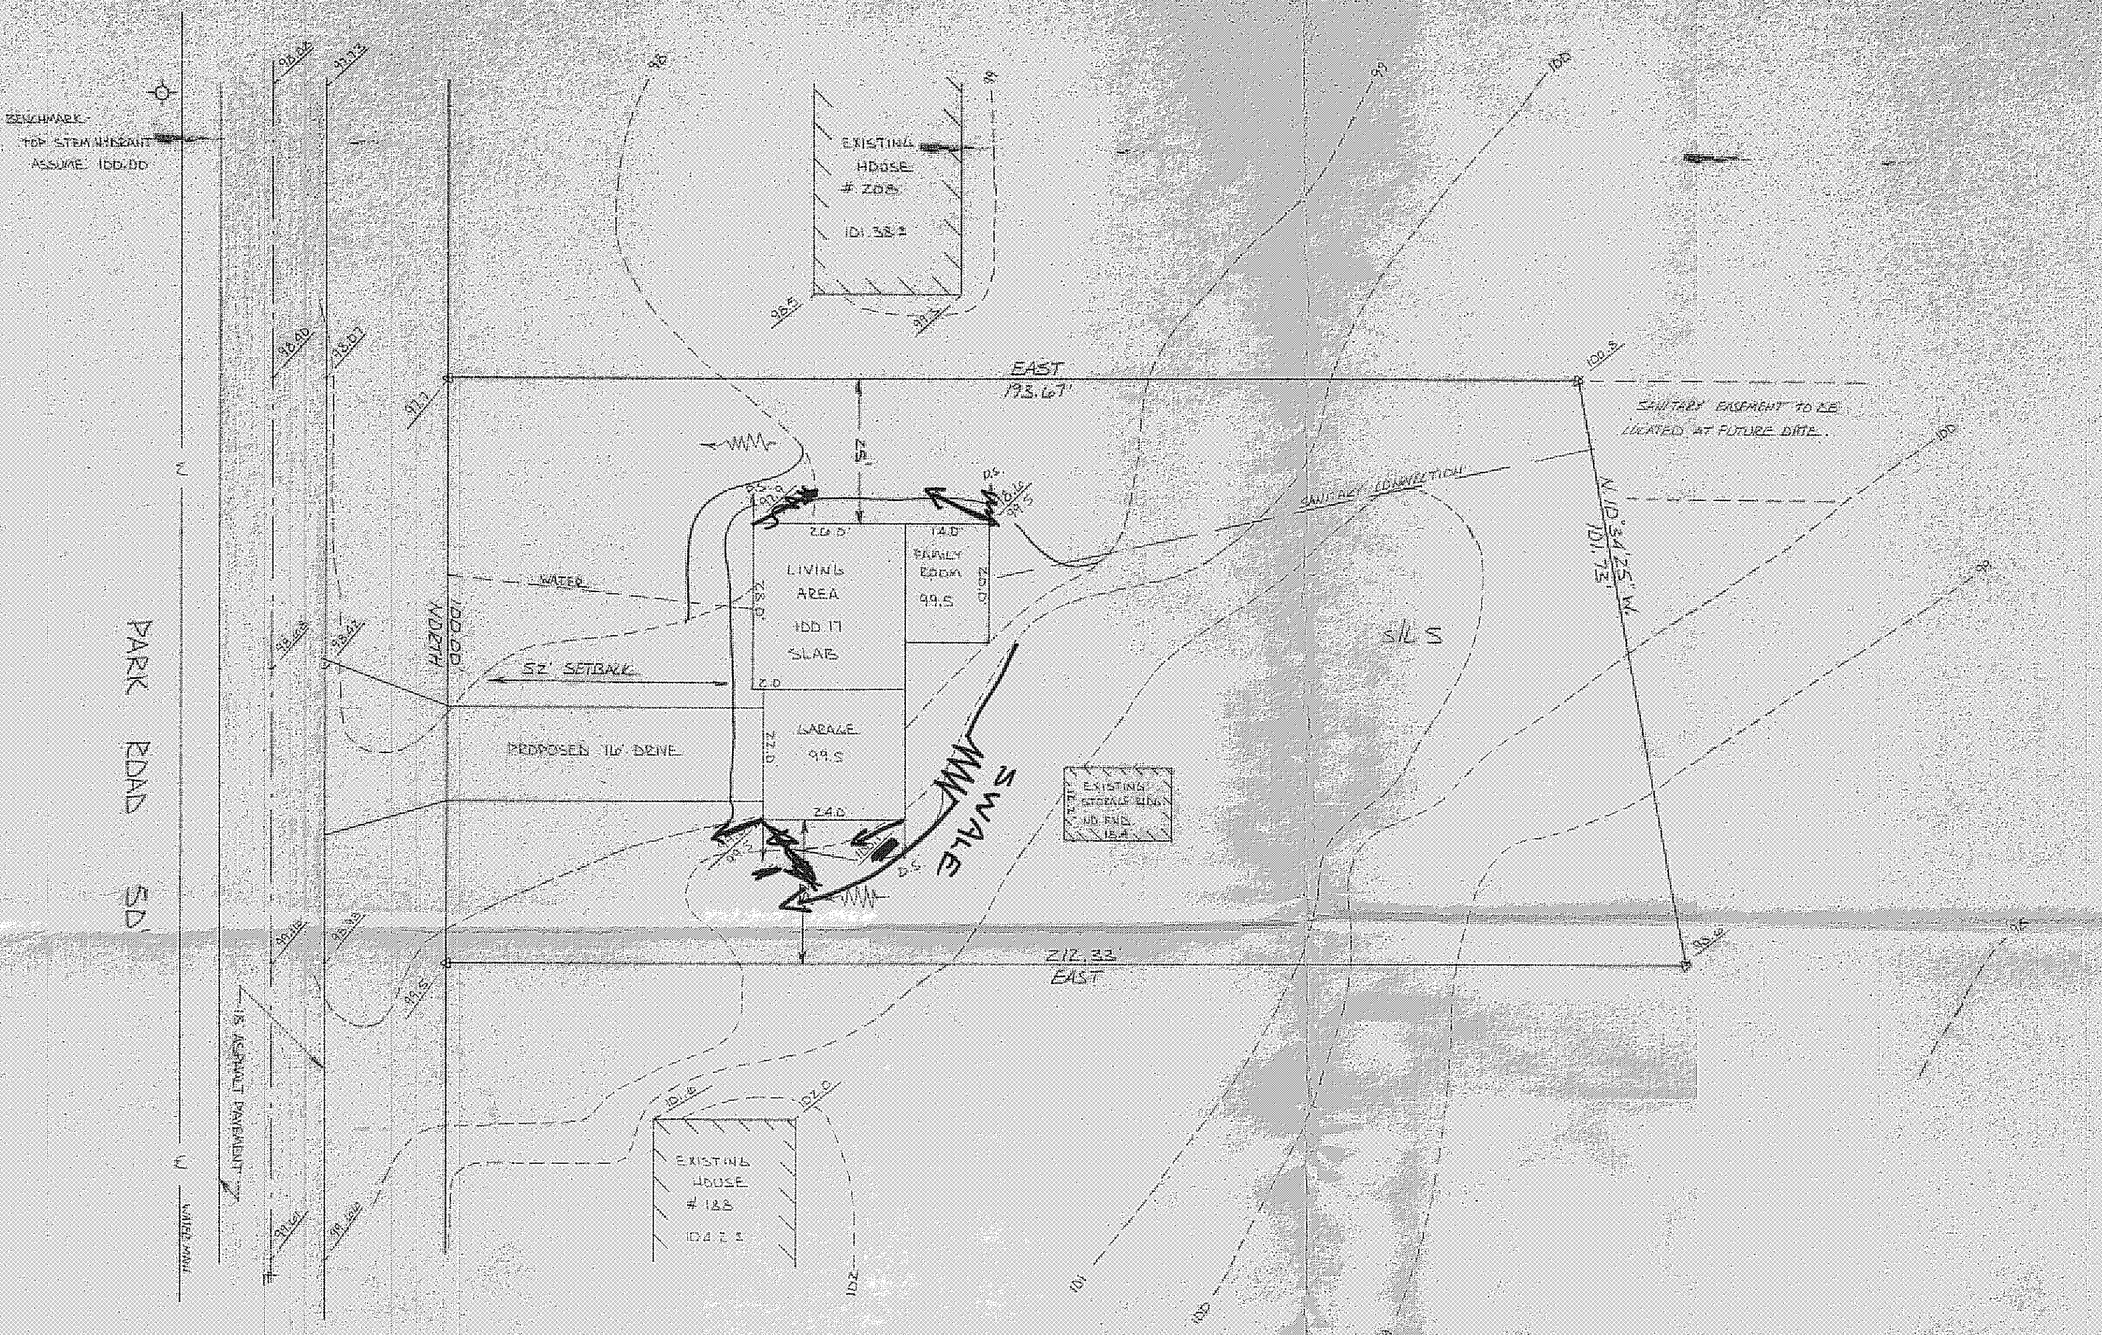

I CERTIFY THAT THIS PLAN WAS PREPARED BY ME AND IS CORRECT TO THE BEST OF MY KNOWLEDGE AND BELIEF.

[signature]
REG. SURVEYOR 8-63560

JOHN C. SKONIECZNY
7739 VIEWMOUNT DRIVE
CONCORD, OHIO 44077
352-7742

Δ IRON PIN SET

EXISTING / PROPOSED GRADES

SWALE

Grading Plan Approved as shown and/or noted
THOMAS P. GILLES, P.E.
Lake County Engineer
By [signature] Date 4-30-79

SITE PLAN FOR
IDEAL AMERICAN HOMES

SCALE: 1"=20'	APPROVED BY	DRAWN BY
DATE: 21 APRIL 1979	JLS	

OF S/L 5 PARKWAY SUBDIVISION #1
TWP. OF PAINESVILLE LAKE COUNTY OHIO

DRAWING NU[illegible]
79-2

DYNE POST 18AB-15E