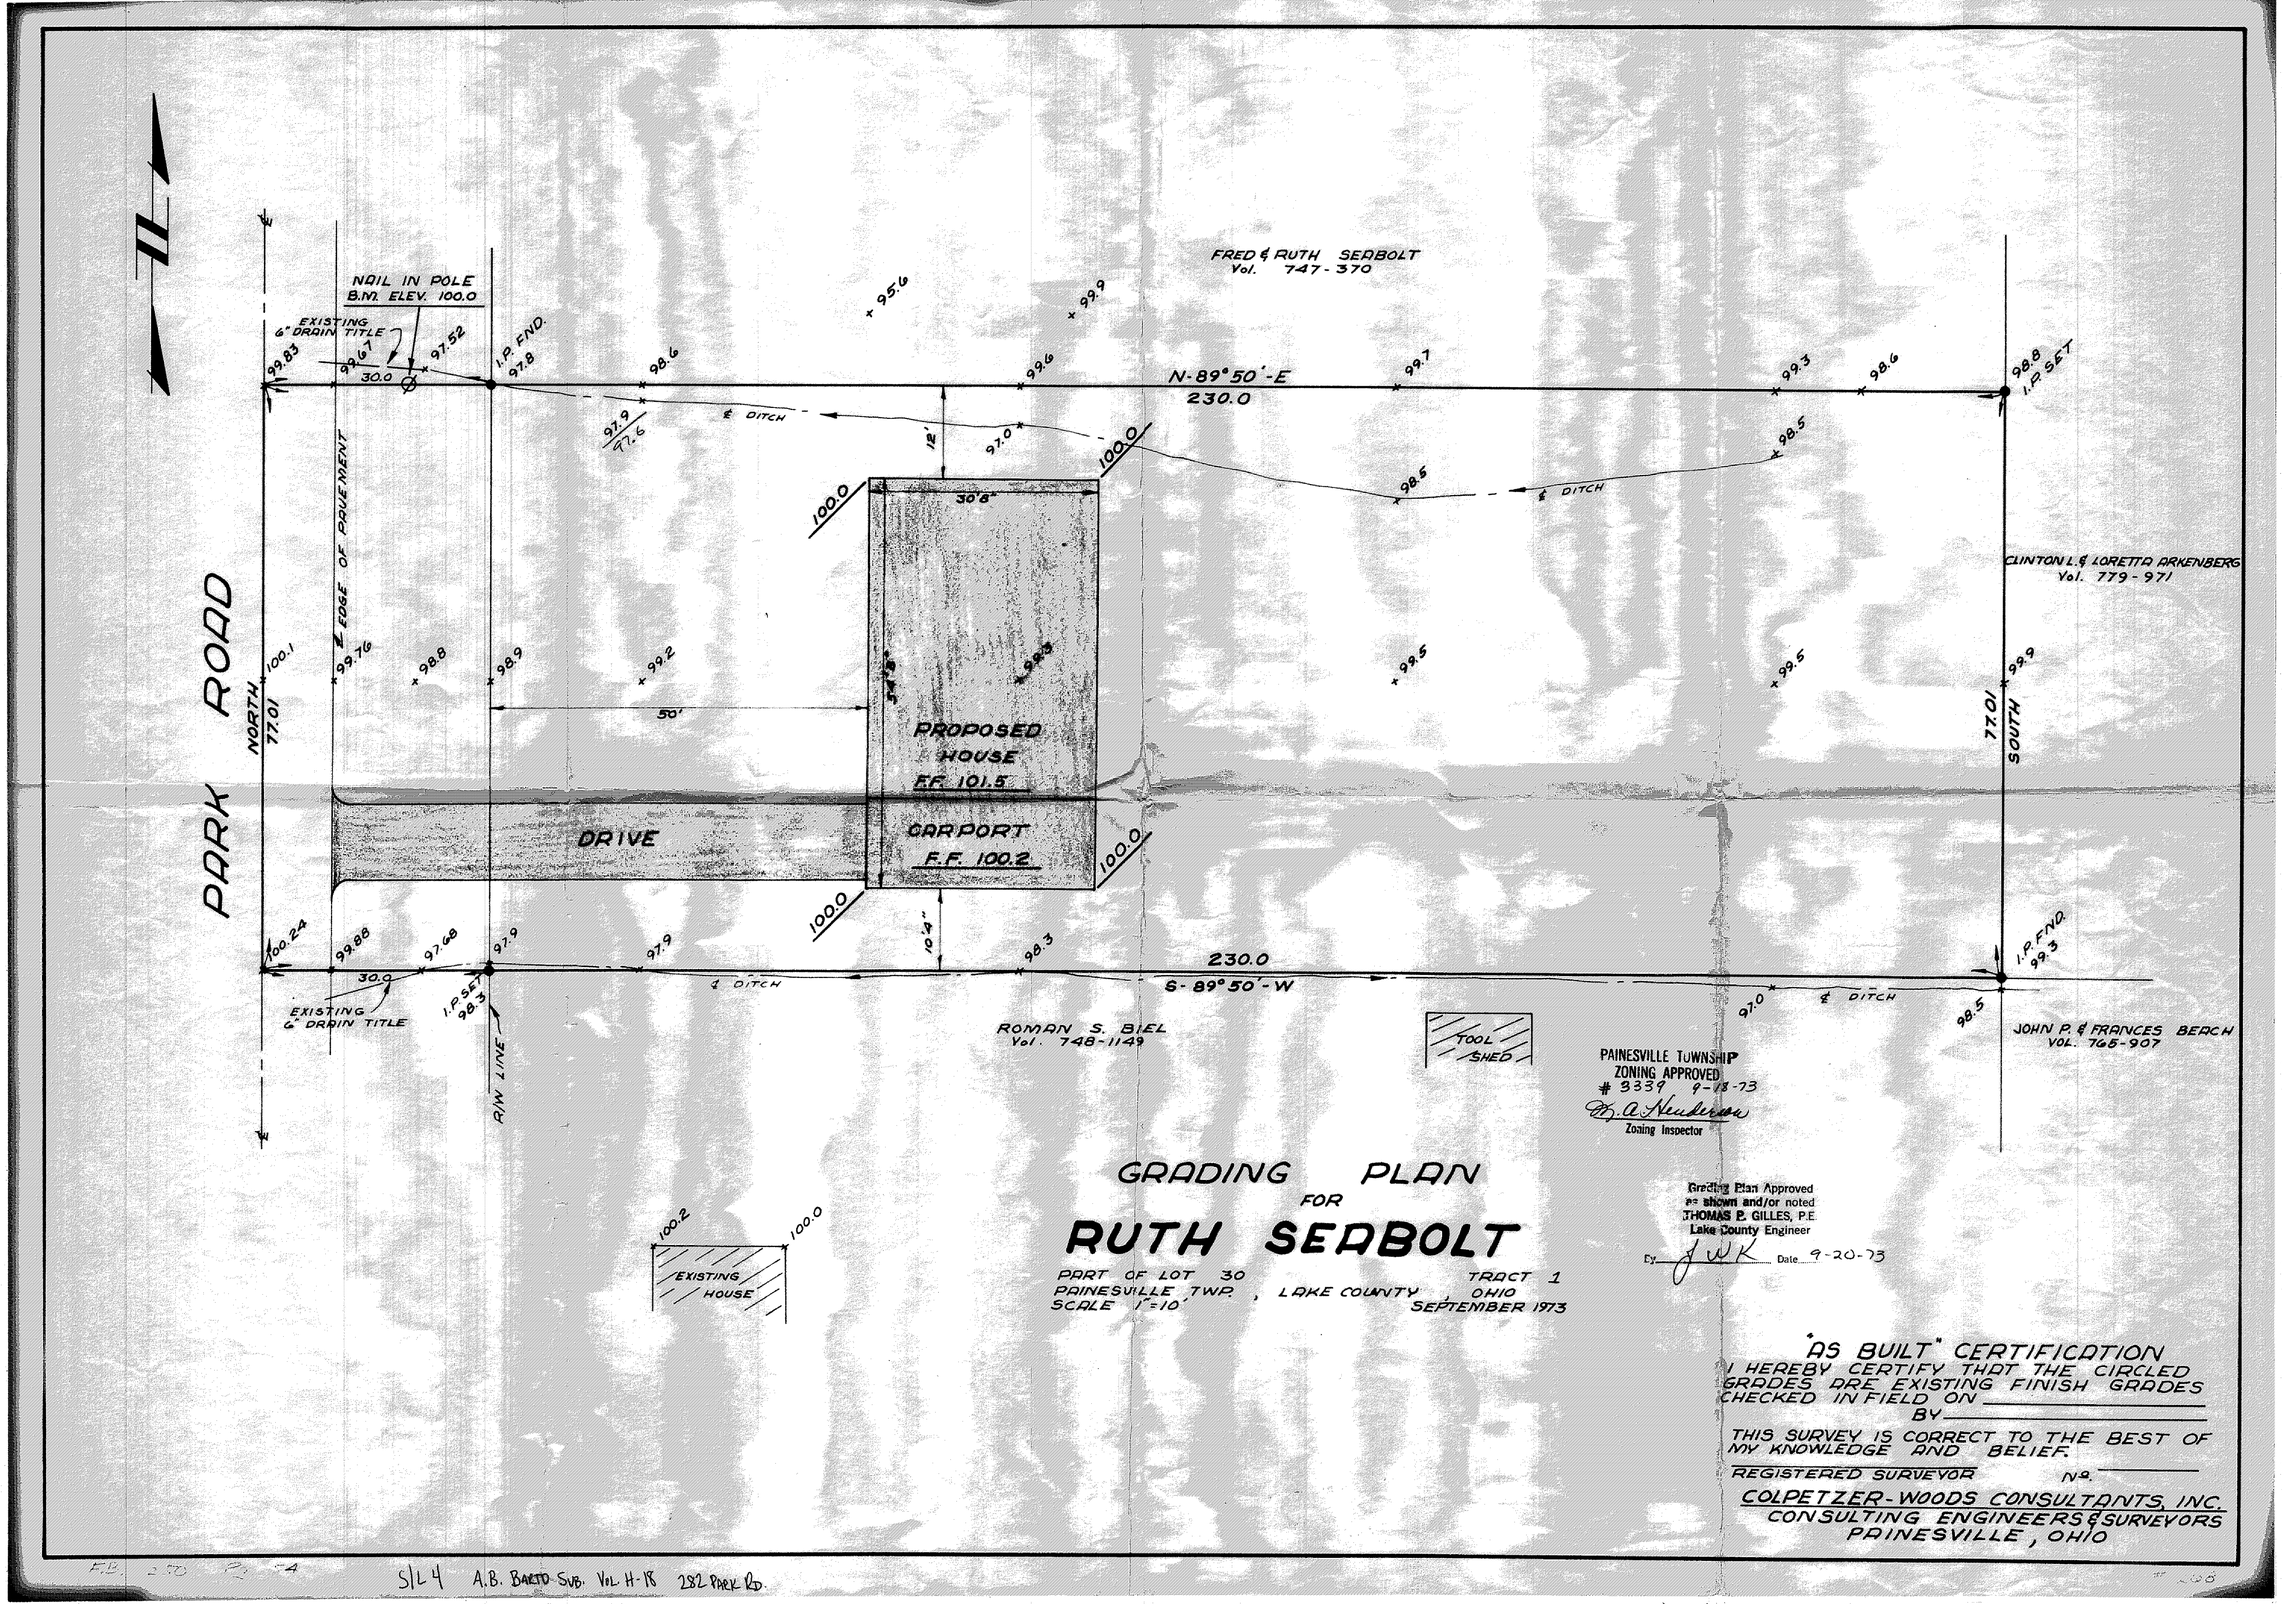

PAINESVILLE TOWNSHIP
ZONING APPROVED
3339 9-18-73
M. A. Henderson
Zoning Inspector

GRADING PLAN
FOR
RUTH SEABOLT

PART OF LOT 30 TRACT 1
PAINESVILLE TWP., LAKE COUNTY, OHIO
SCALE 1"=10' SEPTEMBER 1973

Grading Plan Approved
as shown and/or noted
THOMAS P. GILLES, P.E.
Lake County Engineer
By J W K Date 9-20-73

"AS BUILT" CERTIFICATION
I HEREBY CERTIFY THAT THE CIRCLED GRADES ARE EXISTING FINISH GRADES CHECKED IN FIELD ON _____
BY _____
THIS SURVEY IS CORRECT TO THE BEST OF MY KNOWLEDGE AND BELIEF.
REGISTERED SURVEYOR No. _____
COLPETZER-WOODS CONSULTANTS, INC.
CONSULTING ENGINEERS & SURVEYORS
PAINESVILLE, OHIO

S/L 4 A.B. BARTO SUB. VOL. H-18 282 PARK RD.