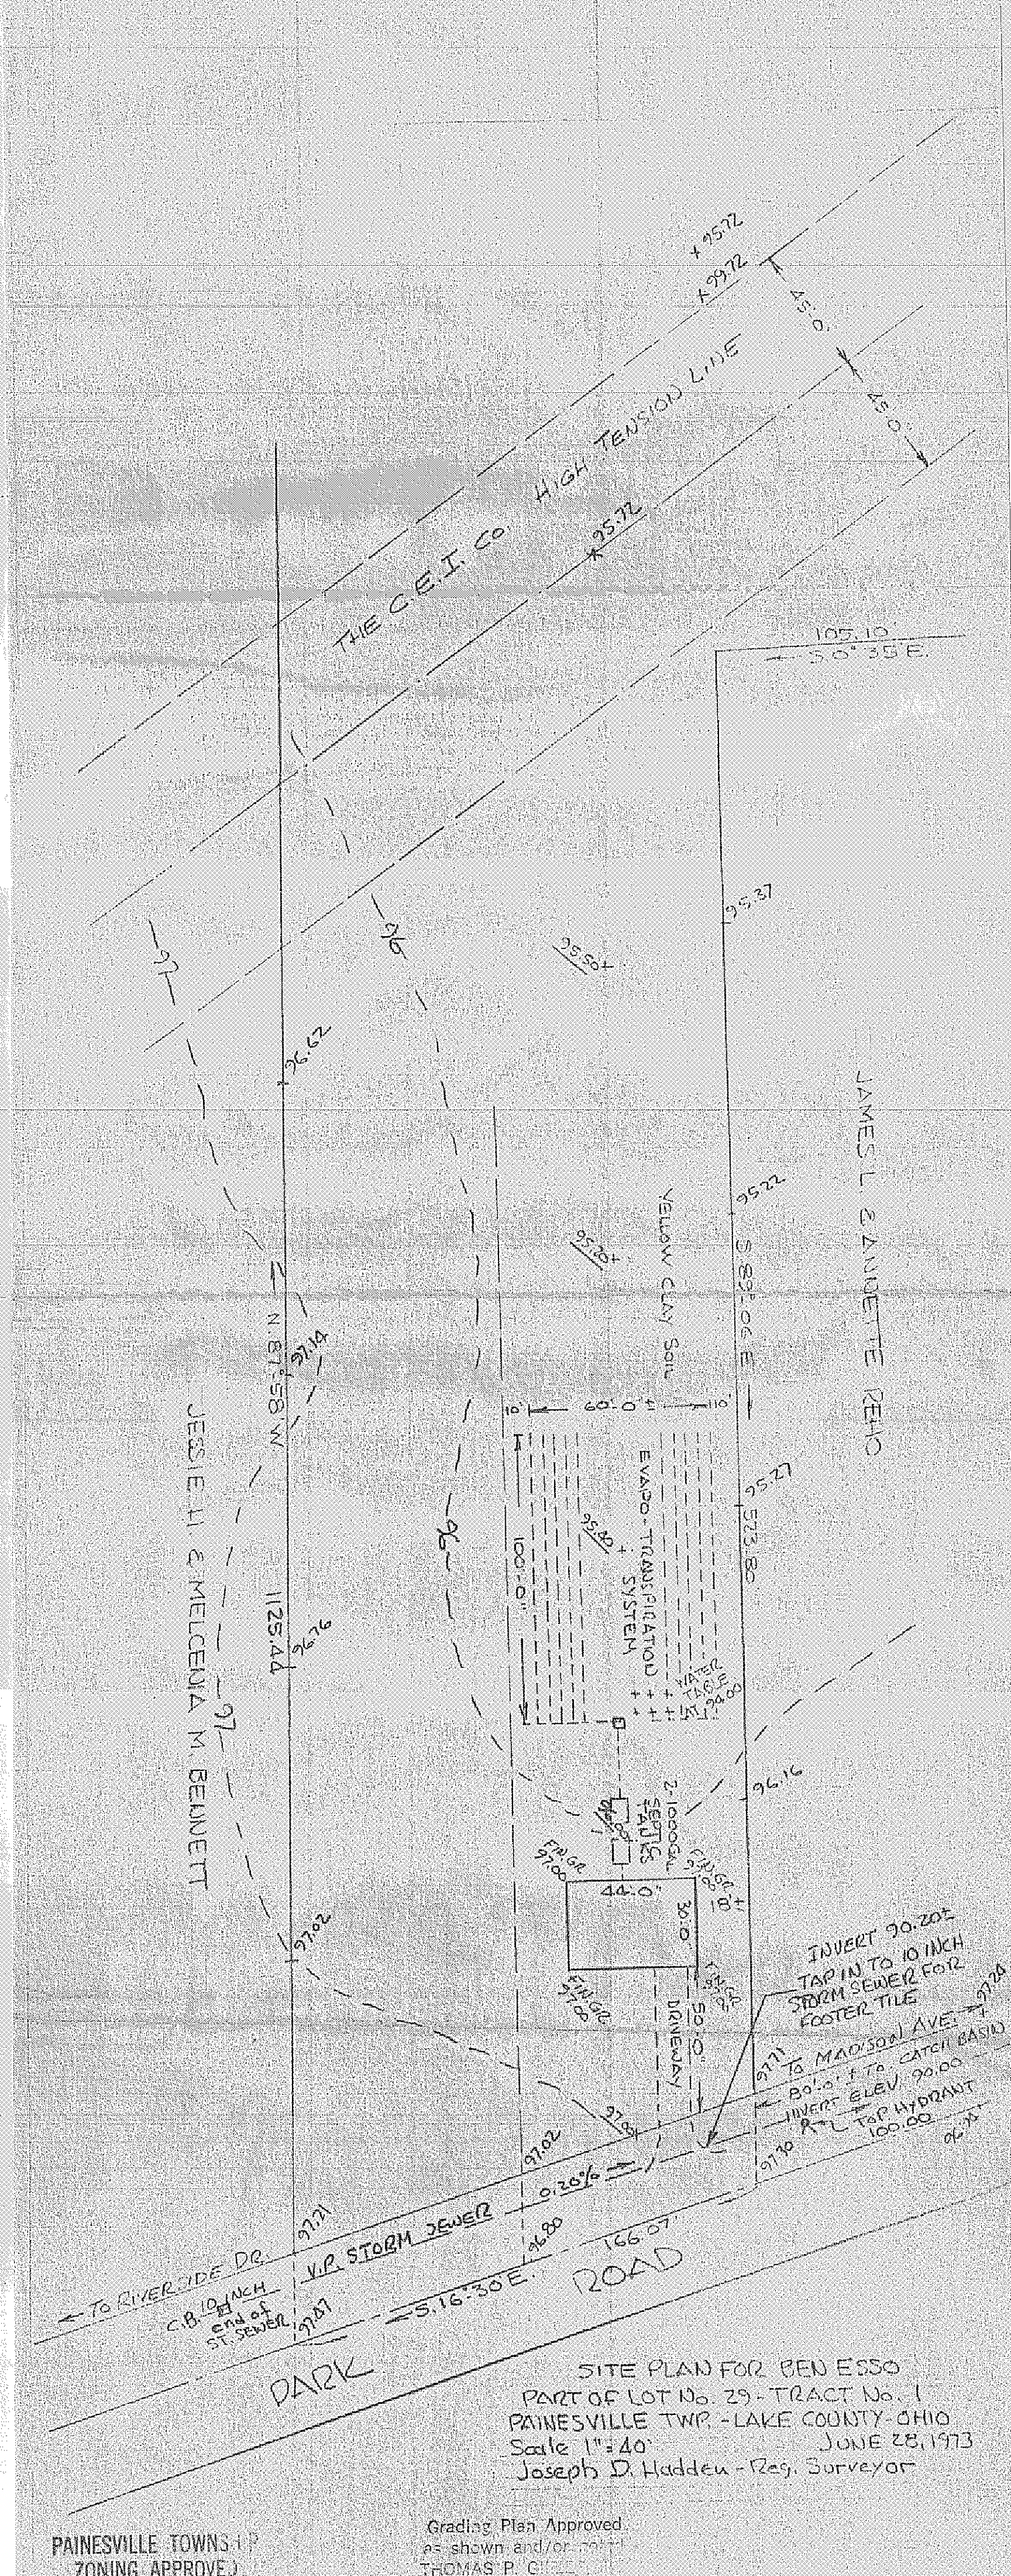

SITE PLAN FOR BEN ESSO
PART OF LOT No. 29 - TRACT No. 1
PAINESVILLE TWP. - LAKE COUNTY - OHIO
Scale 1" = 40'
JUNE 28, 1973
Joseph D. Hadden - Reg. Surveyor

PAINESVILLE TOWNSHIP
ZONING APPROVED

Grading Plan Approved
as shown and/or noted
THOMAS P. G[illegible]