PREPARED BY:
Wilson and Associates
Registered Surveyors
11005 Wilson Mills Road
Chardon, Ohio 44024
Date July 19, 1974
Scale 1" = 30'

SITE PLAN

FOXFIRE TRAILS SUBDIVISION

SUBLOT NO. 4

VOLUME S PAGE 7

PAINESVILLE TOWNSHIP

LAKE COUNTY OHIO

for

CASEMENT HOMES
1251 MADISON AVE.
PAINESVILLE, OHIO

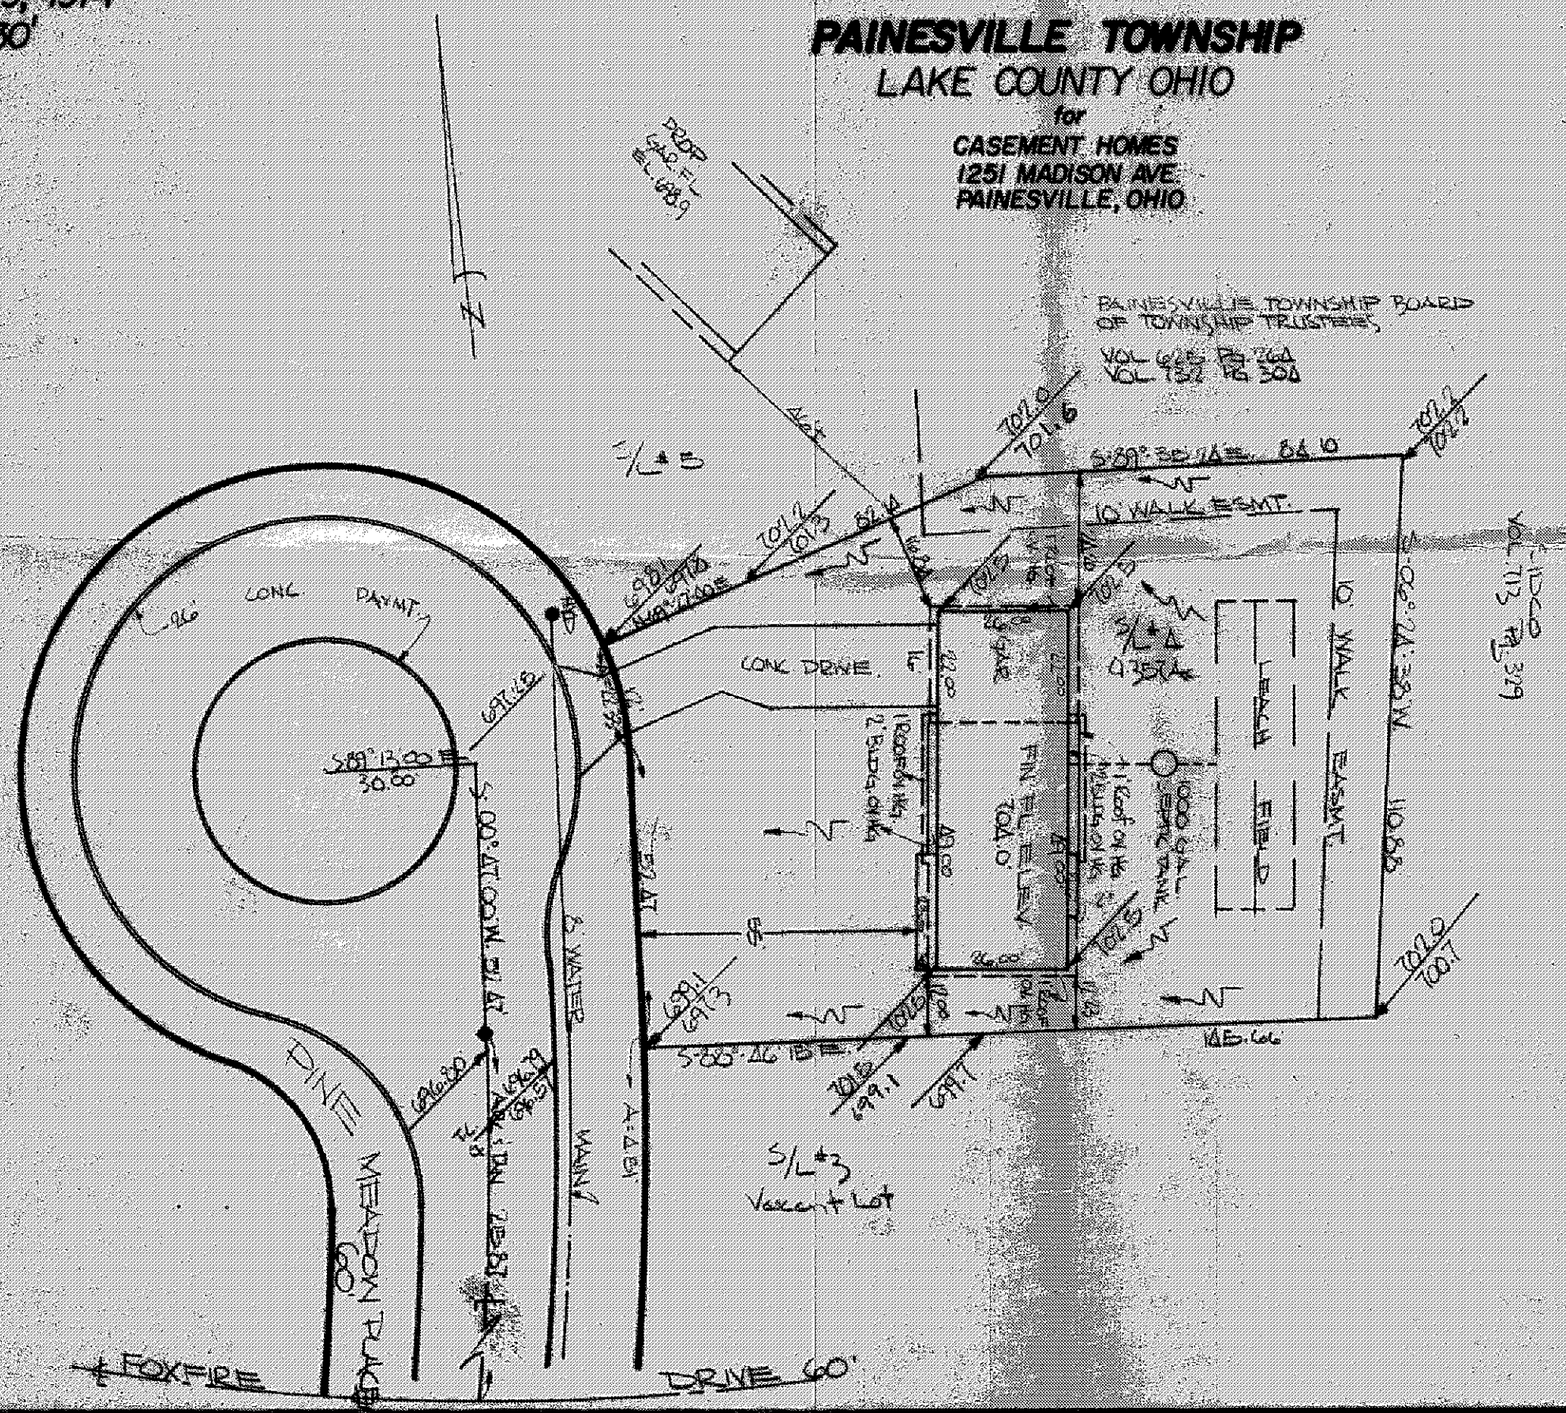

CERTIFICATION:
I certify that this plat was prepared by me, and is correct to the best of my knowledge.
By: Lawrence Wilson
Lawrence Wilson, Reg. Surveyor No. 5807.

"AS BUILT" CERTIFICATION:
I certify that on _____ 1974, the finished grades were checked in the field, shown encircled, and are correct to the best of my knowledge.
By: _____
Lawrence Wilson, Reg. Surveyor No. 5807.

PAINESVILLE TOWNSHIP
ZONING APPROVED
#3575 7-24-74
Zoning Inspector

BENCH MARK: TOP OF MON BOX RIM AT INTERSECTION OF ℄'S PINE MEADOW PLACE AND FOXFIRE DR.
ELEV. 696.17

Grading Plan Approved as shown and/or noted
THOMAS P. GILLES, P.E.
Lake County Engineer
By JWK Date 7-25-74