NOTES:

1. PROP. / EXIST. GROUND GRADES.
2. —W— OVERLAND DRAINAGE-FLOW.
3. BENCH MARK: TOP OF HYD. IN FRT. OF SL 23. ELV. 100.00.

78-231

This Permit Expires
APR 10 1980
PAINESVILLE TOWNSHIP
ZONING APPROVED
4745
R. M. Hart
Zoning Inspector
4/10/79

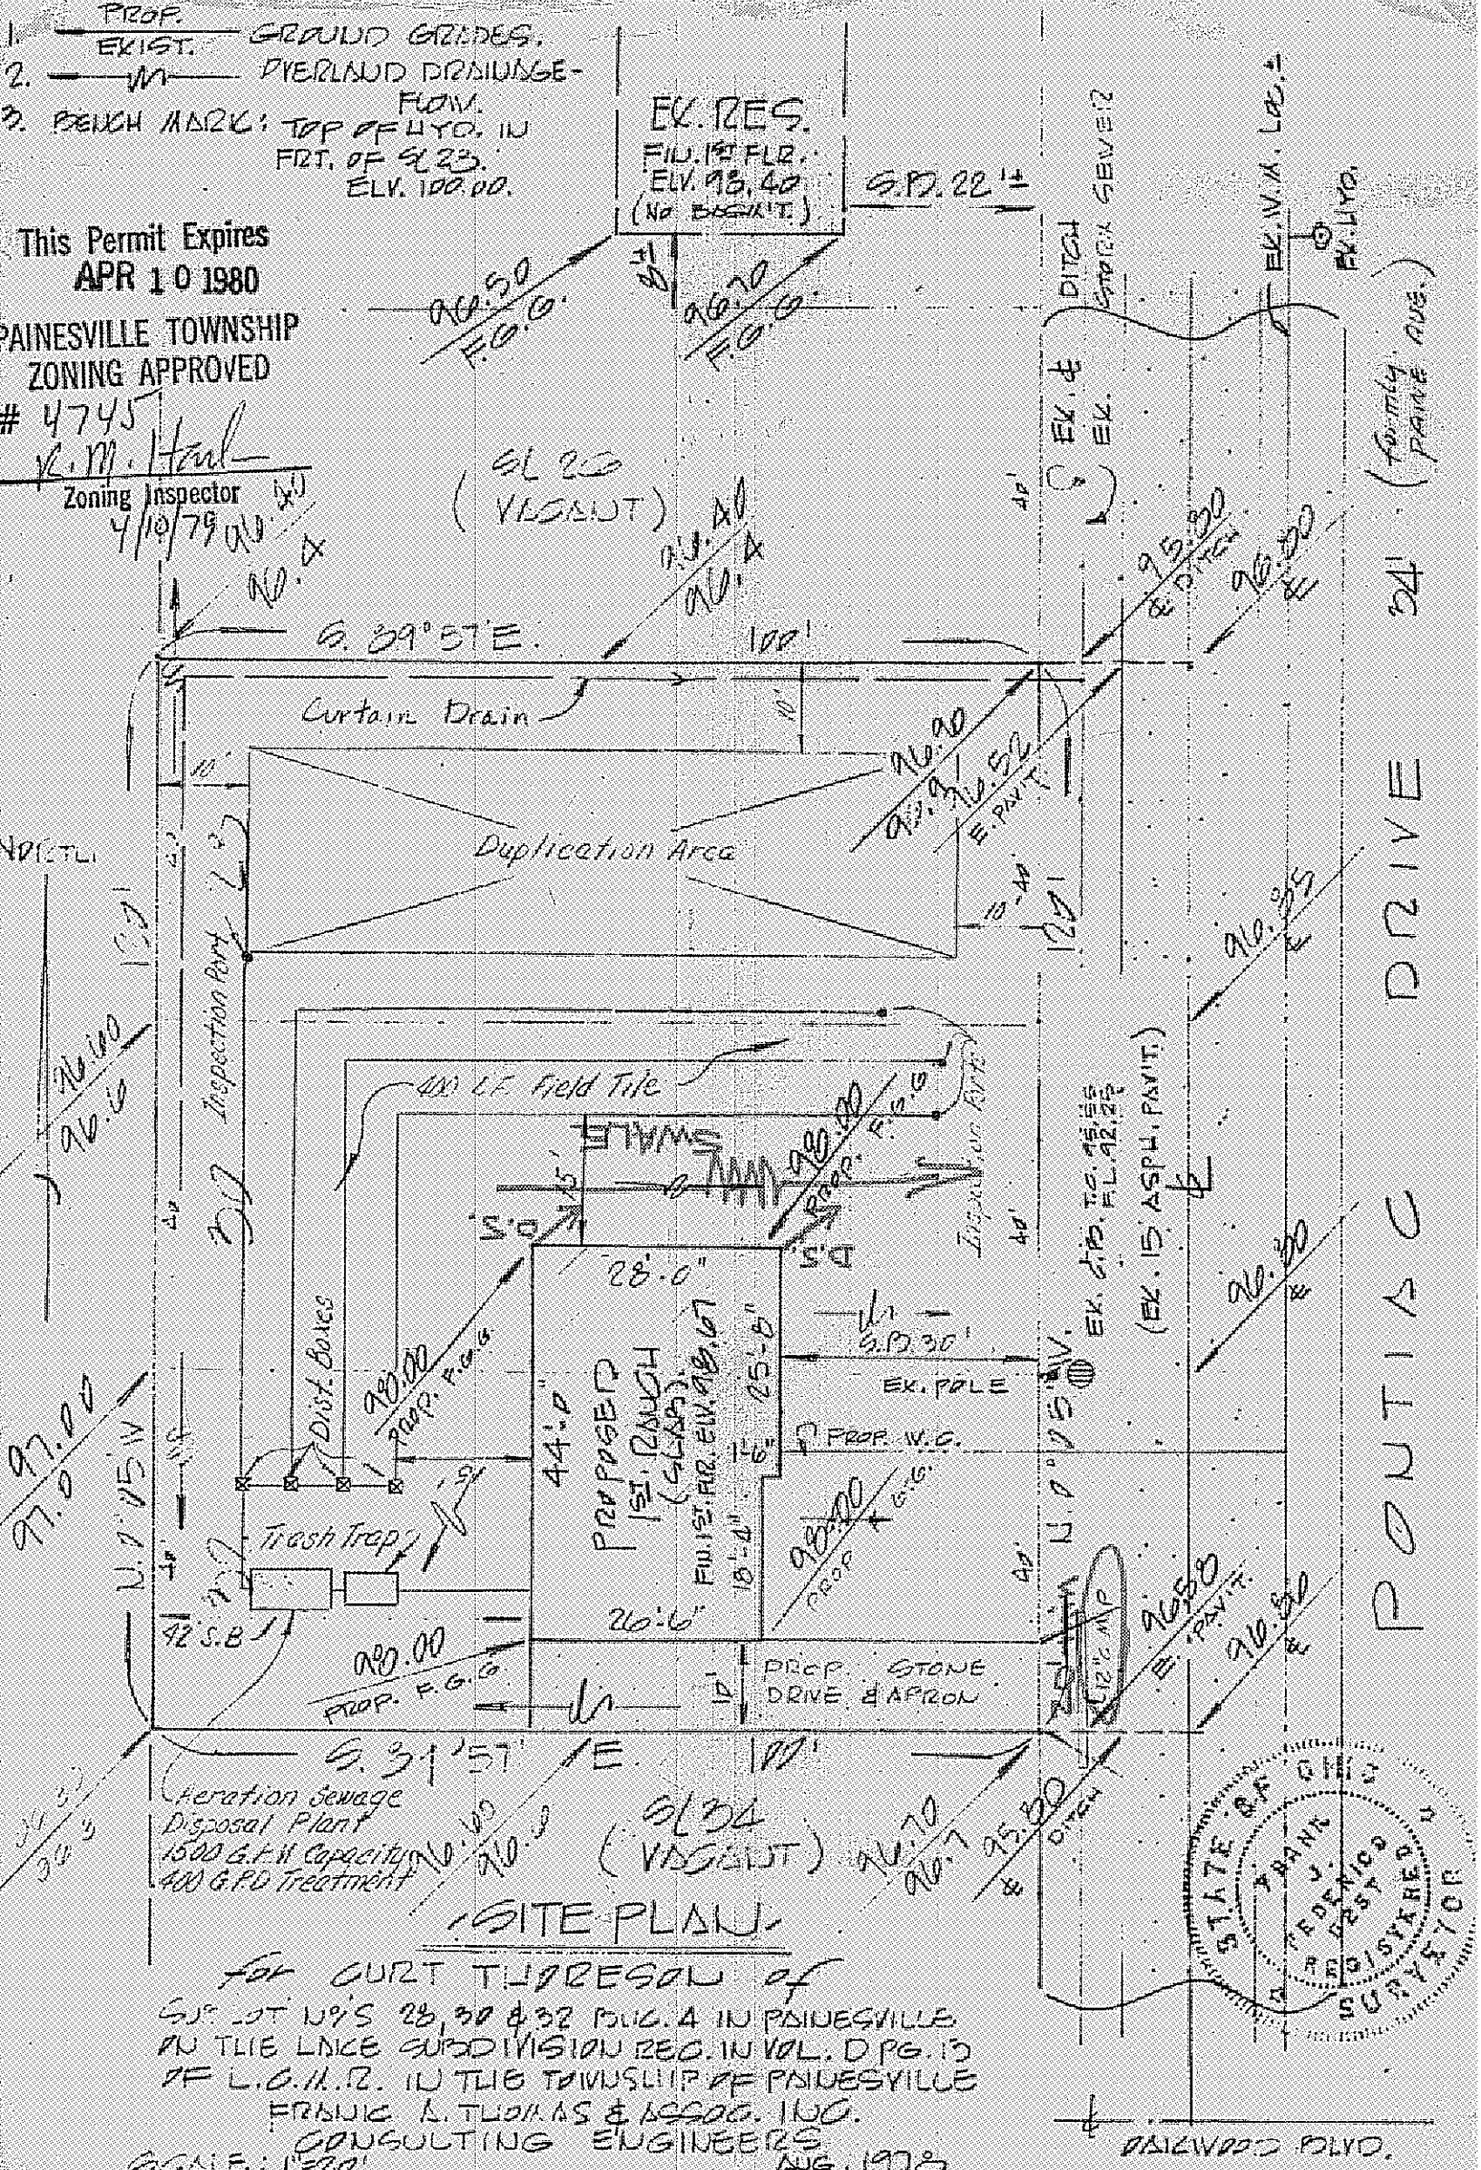

SITE PLAN

for CURT THORESON of
SUBLOT NO'S 28, 30 & 32 BLK. 4 IN PAINESVILLE
ON THE LAKE SUBDIVISION REC. IN VOL. D PG. 13
OF L.C.M.R. IN THE TOWNSHIP OF PAINESVILLE
FRANK A. THOMAS & ASSOC. INC.
CONSULTING ENGINEERS
SCALE: 1"=20' AUG, 1978

Grading Plan Approved
as shown and/or noted
THOMAS P. GILLES, P.E.
Lake County Engineer
By [signature] Date 4-10-79

889 PONTIAC