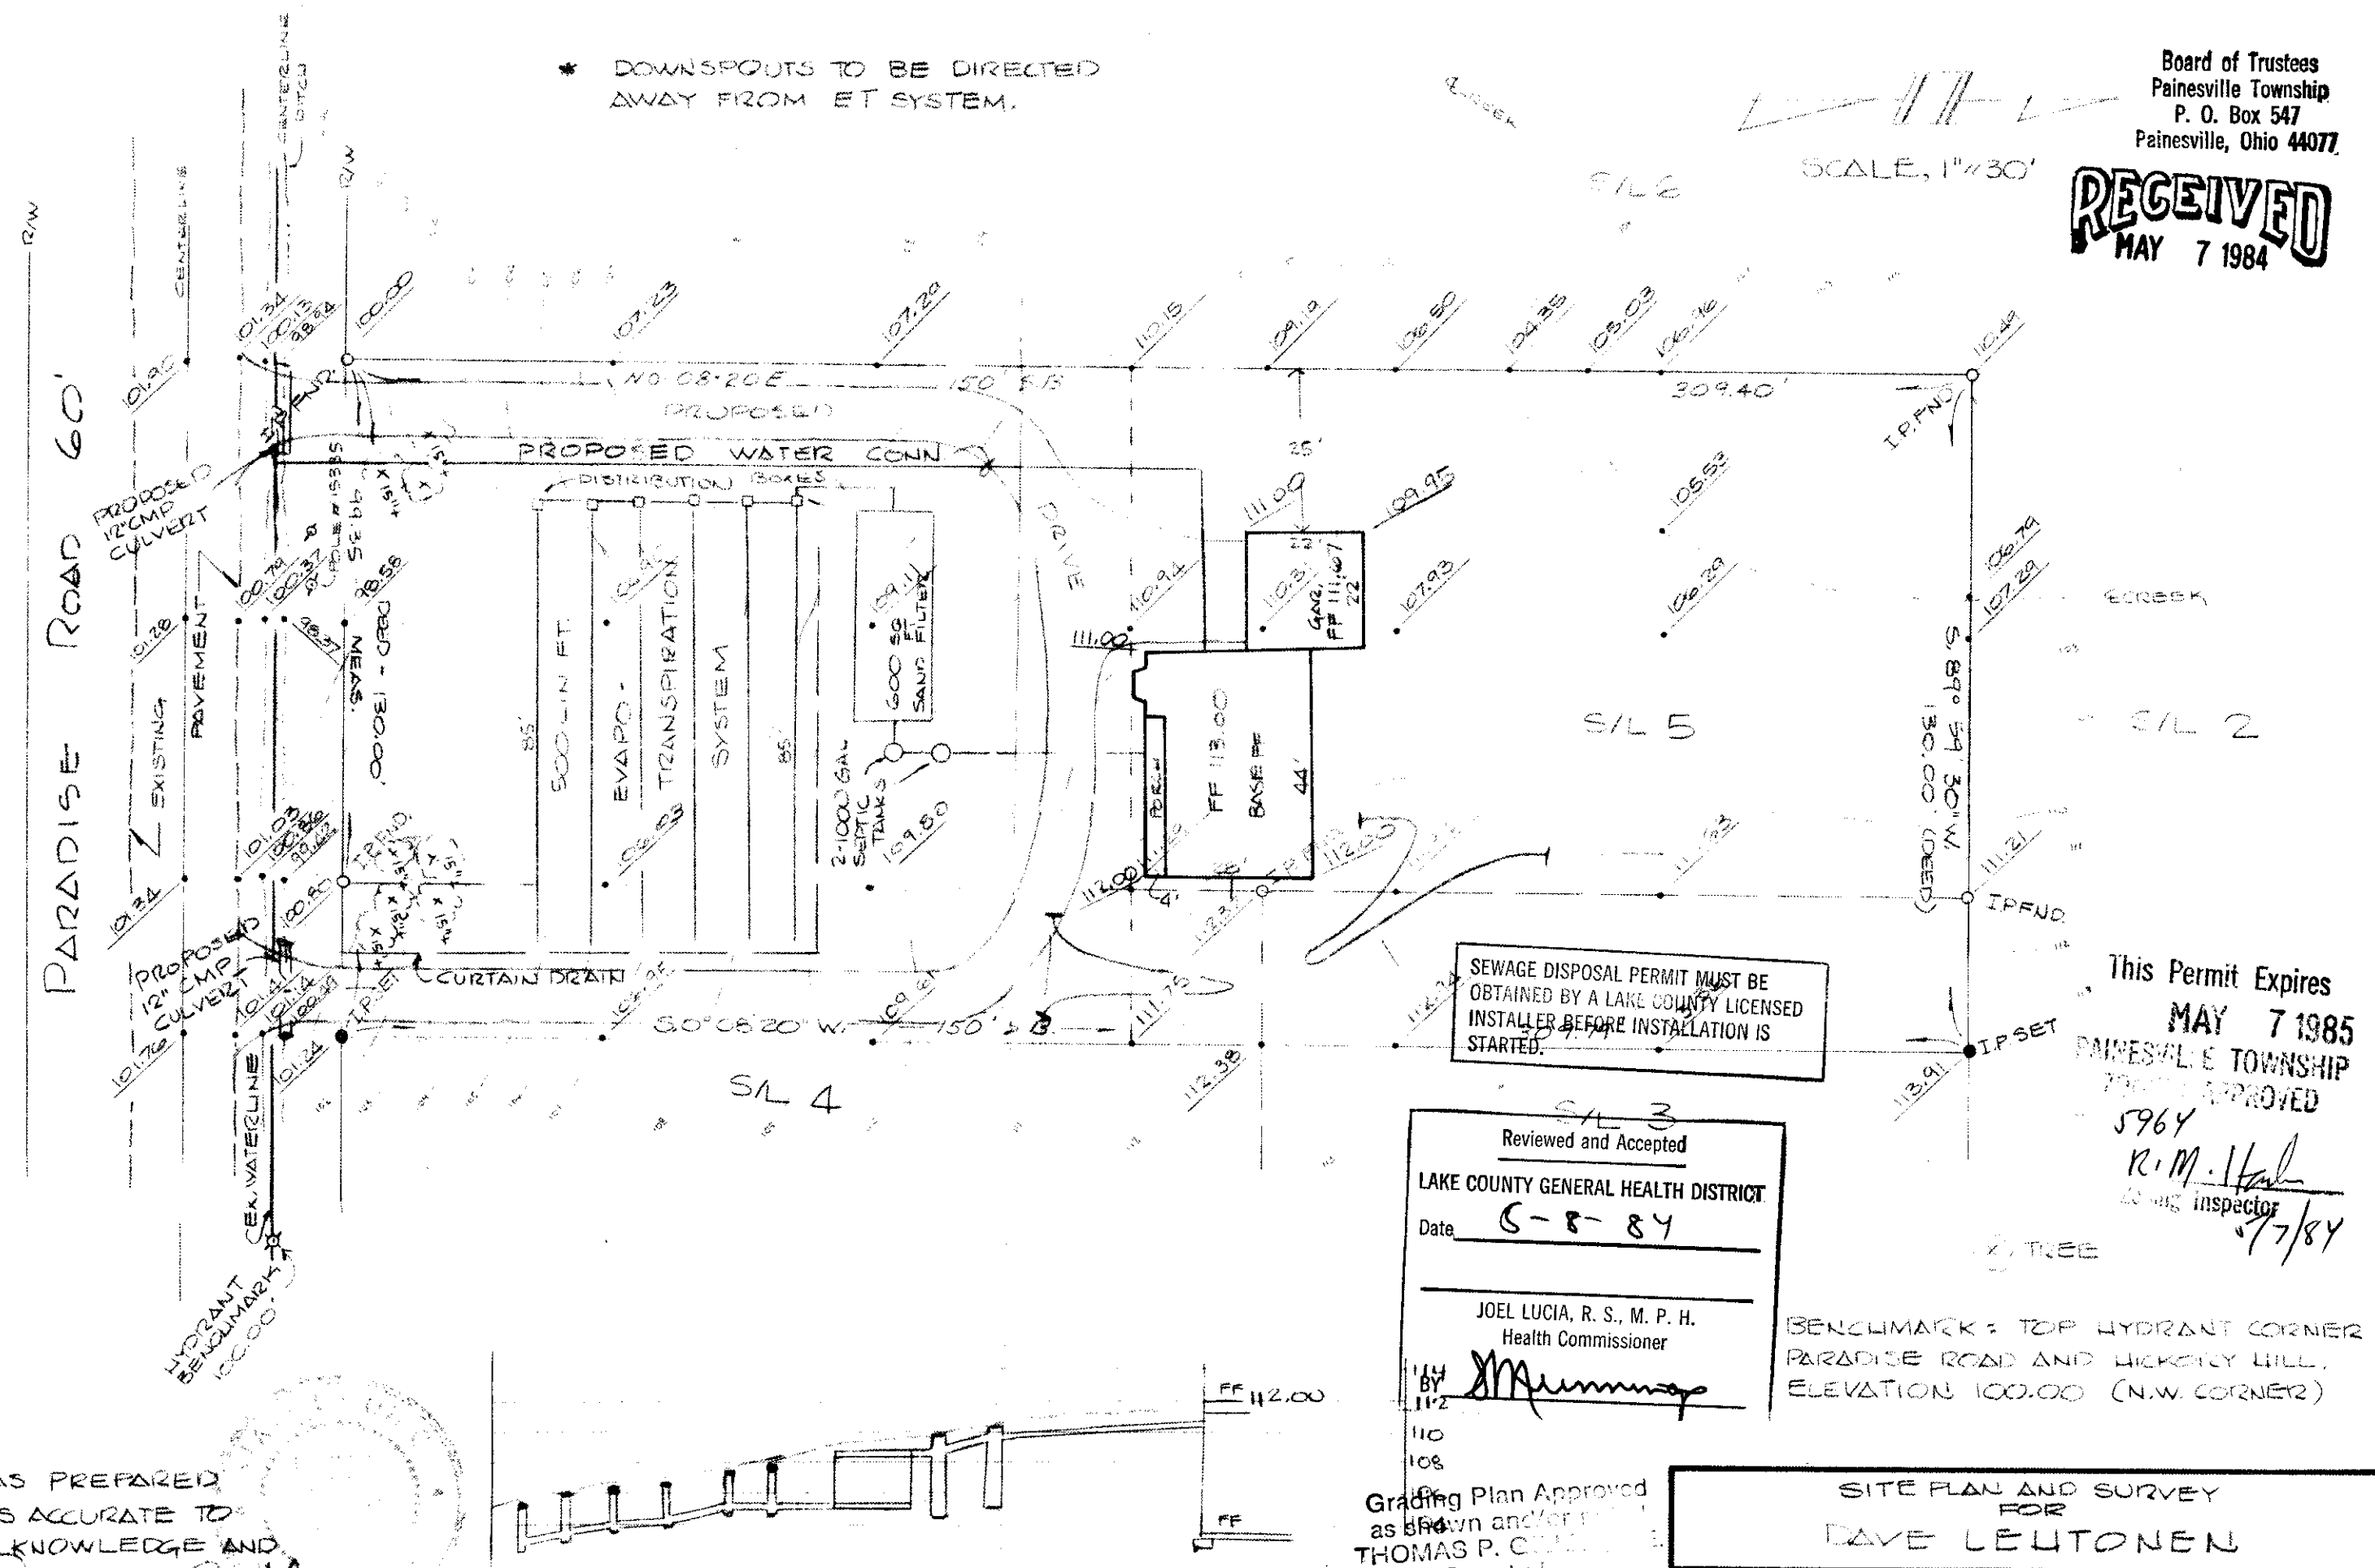

Board of Trustees
Painesville Township
P. O. Box 547
Painesville, Ohio 44077

RECEIVED
MAY 7 1984

SEWAGE DISPOSAL PERMIT MUST BE OBTAINED BY A LAKE COUNTY LICENSED INSTALLER BEFORE INSTALLATION IS STARTED.

This Permit Expires
MAY 7 1985
PAINESVILLE TOWNSHIP
APPROVED
5964
R. M. Hart
Inspector
5/7/84

Reviewed and Accepted
LAKE COUNTY GENERAL HEALTH DISTRICT
Date 5-8-84
JOEL LUCIA, R. S., M. P. H.
Health Commissioner
BY

BENCHMARK: TOP HYDRANT CORNER PARADISE ROAD AND HICKORY HILL, ELEVATION 100.00 (N.W. CORNER)

Grading Plan Approved
as shown and/or
THOMAS P. C
Lake County L
By
Date 9 May 84

THIS PLAT WAS PREPARED BY ME AND IS ACCURATE TO THE BEST OF KNOWLEDGE AND BELIEF.
Thomas M. Coffman
THOMAS M. COFFMAN REG. SUR. 6857

SITE PLAN AND SURVEY FOR
DAVE LEHTONEN

KNOWN AS BEING ALL OF SUBLOT 5 AND PARTS OF SUBLOTS 3 AND 4 IN THE TALL TIMBER SUBDIVISION AS RECORDED IN PLAT VOL. P PAGE 43 LAKE COUNTY RECORDS.