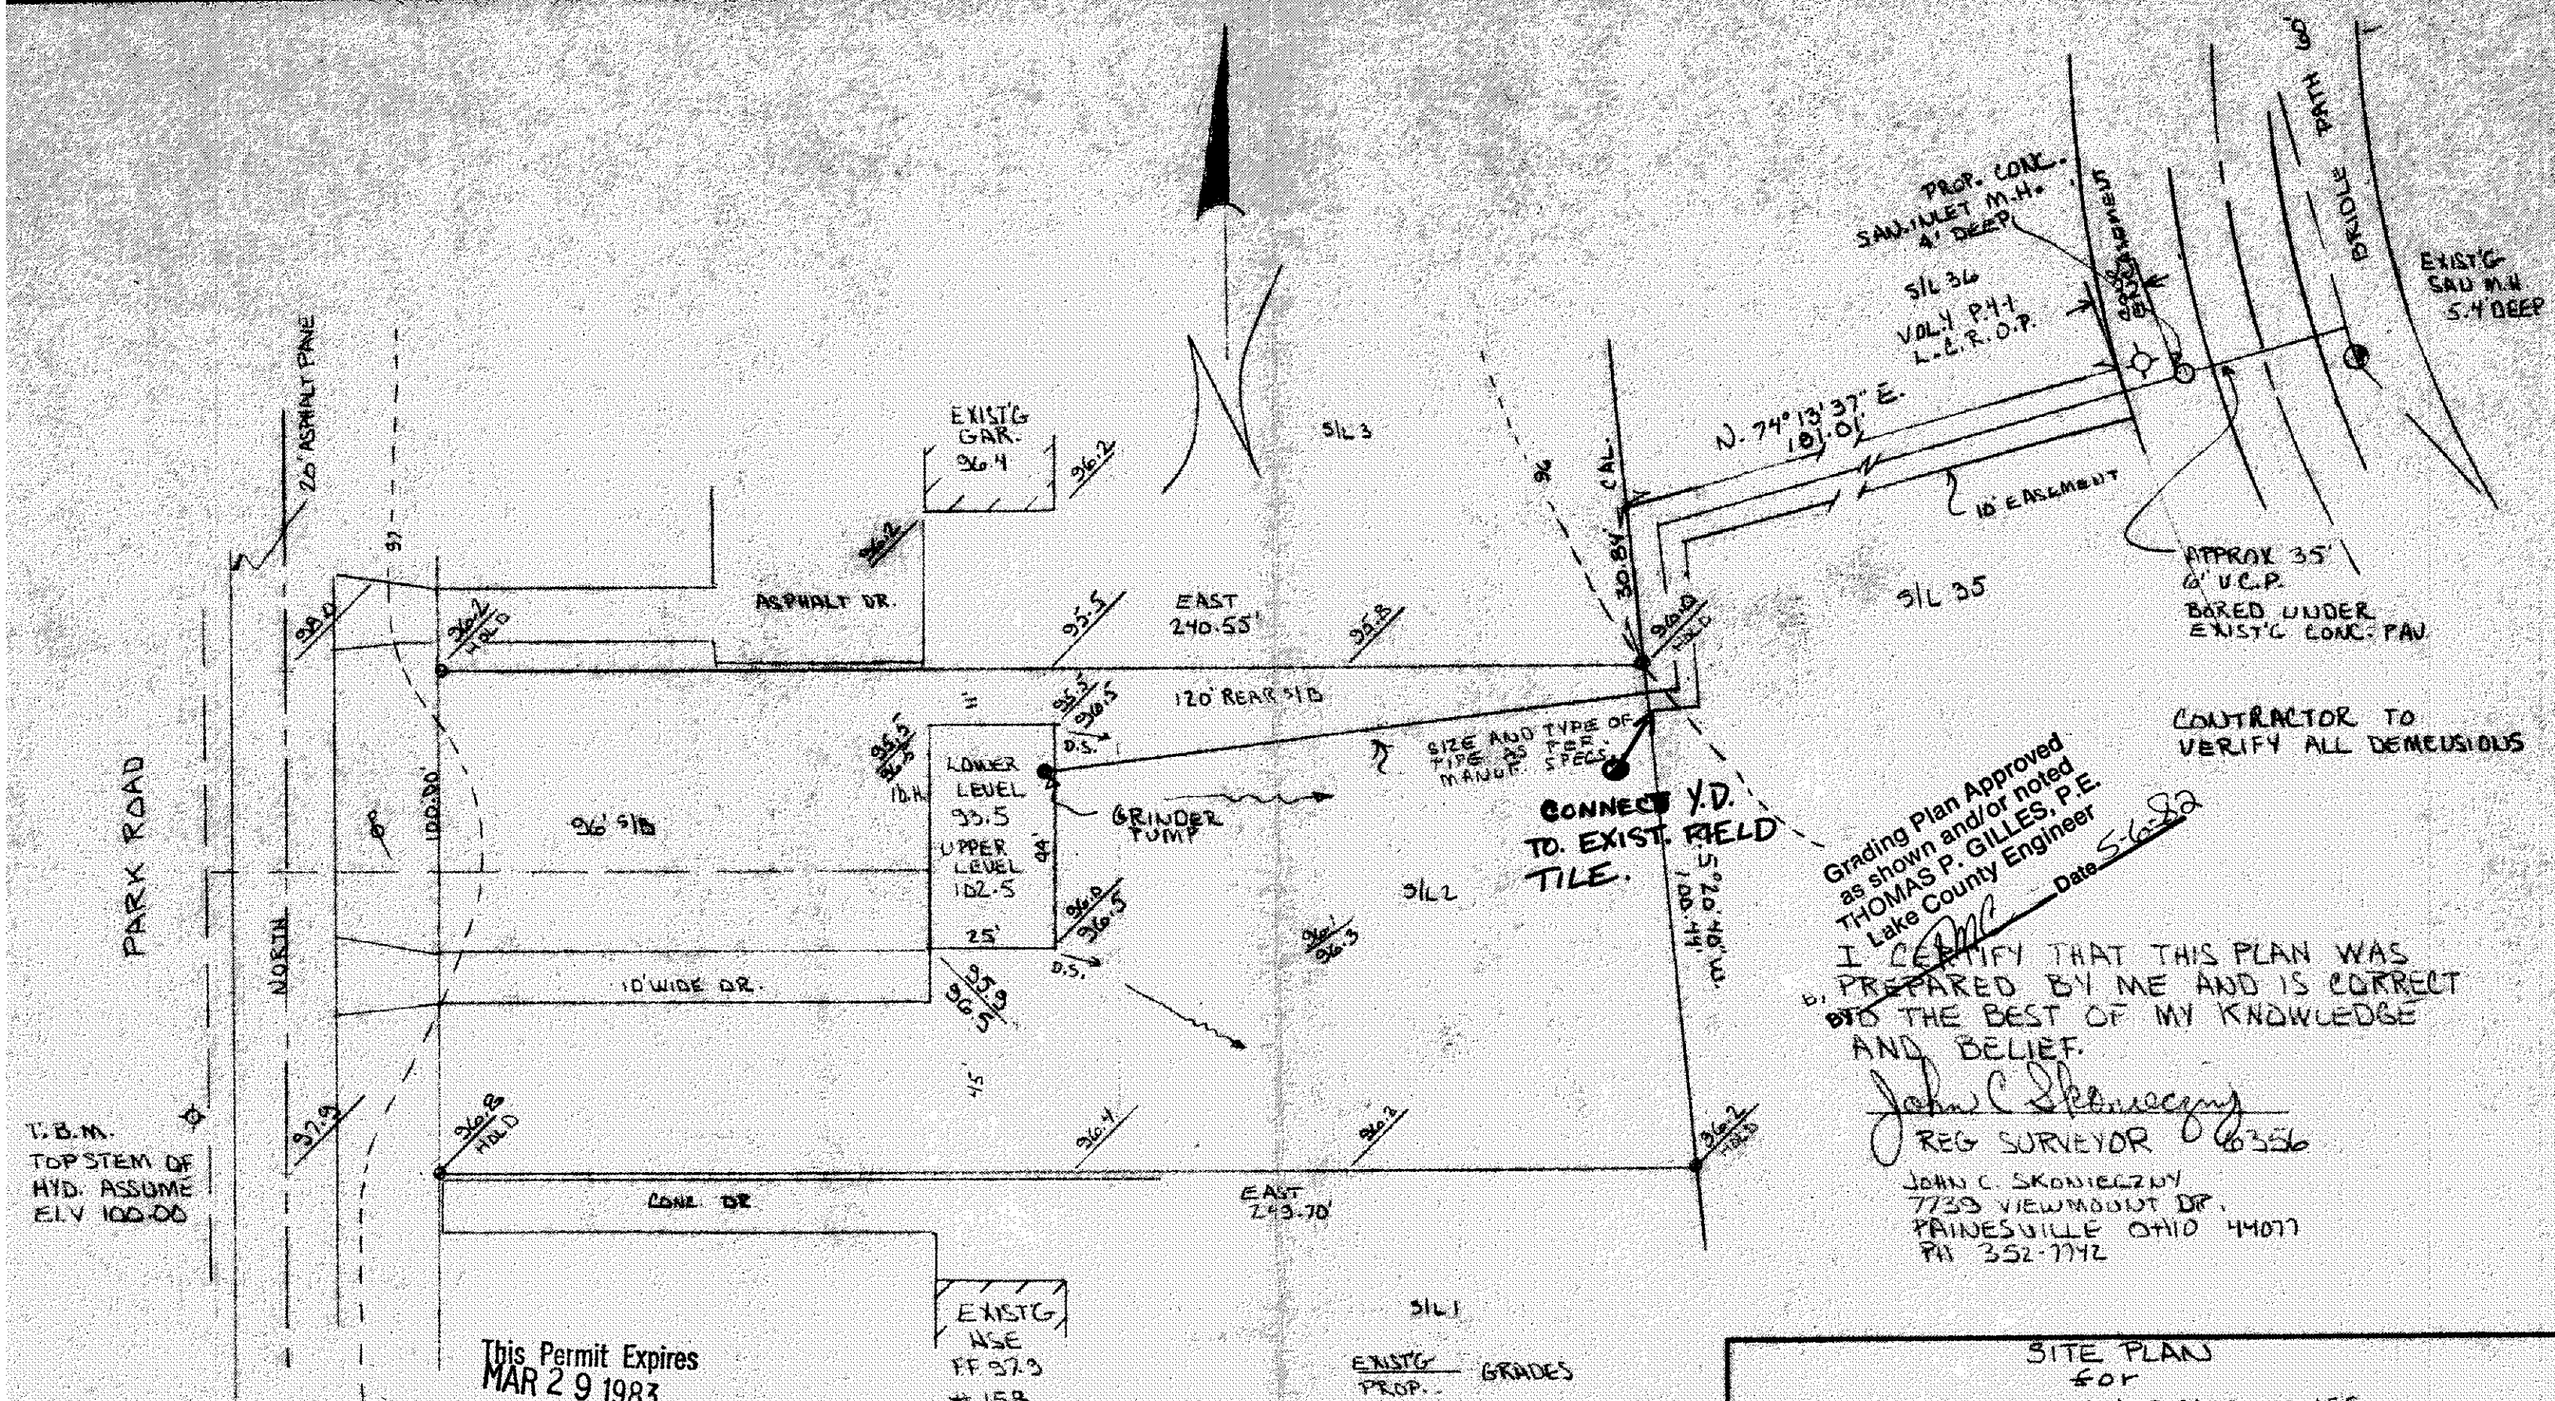

Grading Plan Approved as shown and/or noted
THOMAS P. GILLES, P.E.
Lake County Engineer
Date 5-6-82

I CERTIFY THAT THIS PLAN WAS PREPARED BY ME AND IS CORRECT TO THE BEST OF MY KNOWLEDGE AND BELIEF.

John C. Skonieczny
REG SURVEYOR 6356

JOHN C. SKONIECZNY
7739 VIEWMOUNT DR.
PAINESVILLE OHIO 44077
PH 352-7742

This Permit Expires
MAR 29 1983
PAINESVILLE TOWNSHIP
ZONING APPROVED
5497
R. M. Hach
Zoning Inspector 3/29/82

SITE PLAN
for
IDEAL AMERICAN HOMES

SCALE: 1" = 30'	APPROVED BY	DRAWN BY J.L.S.
DATE: MAR 82		

S/L 2 PARKWAY SUBDIVISION NO. 1
PAINESVILLE TOWNSHIP LAKE COUNTY, OHIO

DRAWING NUMBER 82-362

TELEDYNE POST 18AB-01E