SITE PLAN
FOR
RICHARD BISHOP

BEING A PART OF ORIGINAL LOT NO 30,
TRACT NO 1, IN THE TOWNSHIP OF PAINESVILLE,
COUNTY OF LAKE, STATE OF OHIO

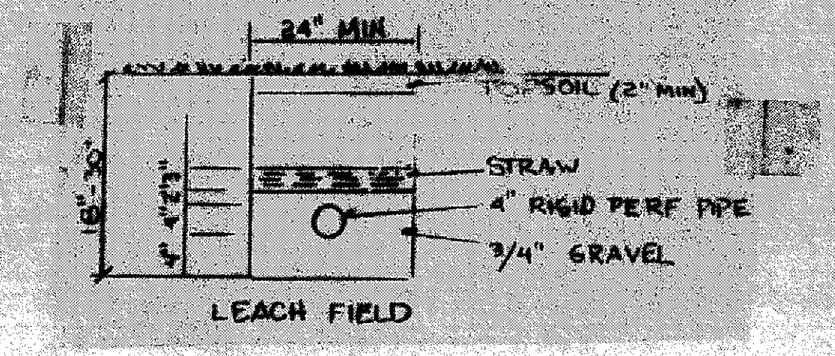

1" = 20'

N

EXIST PROP

EXIST PROP

R.E. & J.C. MURPHY
VOL 449-319

S88°25'00"E 468.6'

RICHARD A. BISHOP
VOL 781-PG 947
1.0005 AC.

93.00'

N1°30'00"W

PARK - RD - 40'

N1°30'00"E

3/4" TYPE 'K'
H2O CONN

12" H2O

F.F.-100.85
BSMT-92.18

DECK

PORCH

GAR-98.6

15'

30'

50'

28'

37'

19'

97

98

8' TYP

6@ 75'

DUPLICATION AREA

10' ASPHALT

20 ASPHALT

BIPE

N88°25'00"W 468.6'

GAR-97.4

R.A. & PATRICIA BISHOP
VOL 698-332

F.F.-100.35

BENCHMARK - 100.00 (ASSUMED)
TOP BOLT HYDRANT

HYDRAULIC PROFILE
VERT 1" = 3' HORZ 1" = 30'
3 BEDROOM RESIDENCE

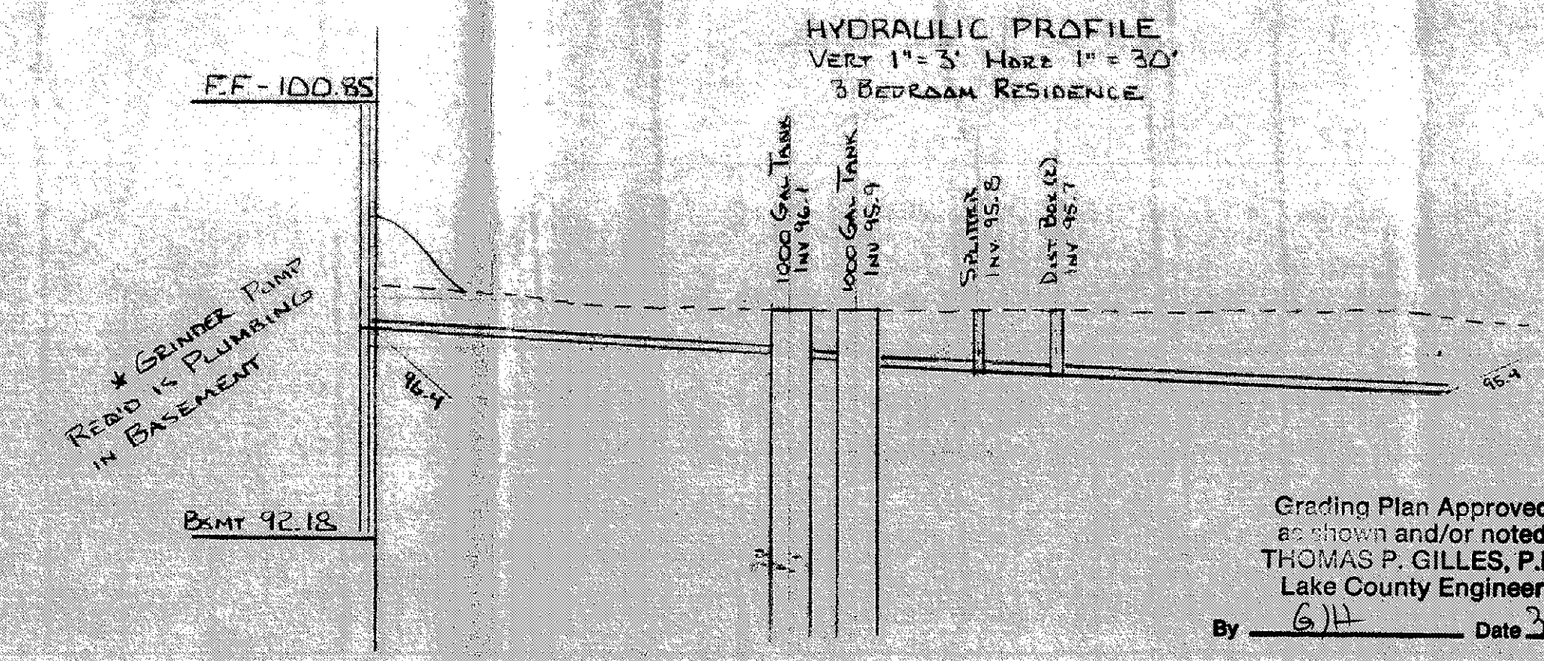

I, the undersigned hereby certify that this topography, indicated by 1' contours, and elevations shown hereon represent an actual field survey made by me on MARCH 8, 1993 and that the elevations were taken at appropriate intervals and that as of that

J. M. Coffman P.S.
No 6867

APPROVED
PAINESVILLE TOWNSHIP
ZONING DEPARTMENT
#93369 3/31/93

THOMAS MARC COFFMAN 6867 REGISTERED SURVEYOR OHIO

MARCH 18, 1993

Grading Plan Approved
as shown and/or noted
THOMAS P. GILLES, P.E.
Lake County Engineer
By GH Date 3-30-93

VILLAGE SURVEYING Co.
202 THIRD ST. FAIRPORT HBR., OH 44077
(216) 357-1359