SITE PLAN
FOR
RICHARD BISHOP

BEING A PART OF ORIGINAL LOT NO. 30,
TRACT NO 1, IN THE TOWNSHIP OF PAINESVILLE,
COUNTY OF LAKE, STATE OF OHIO

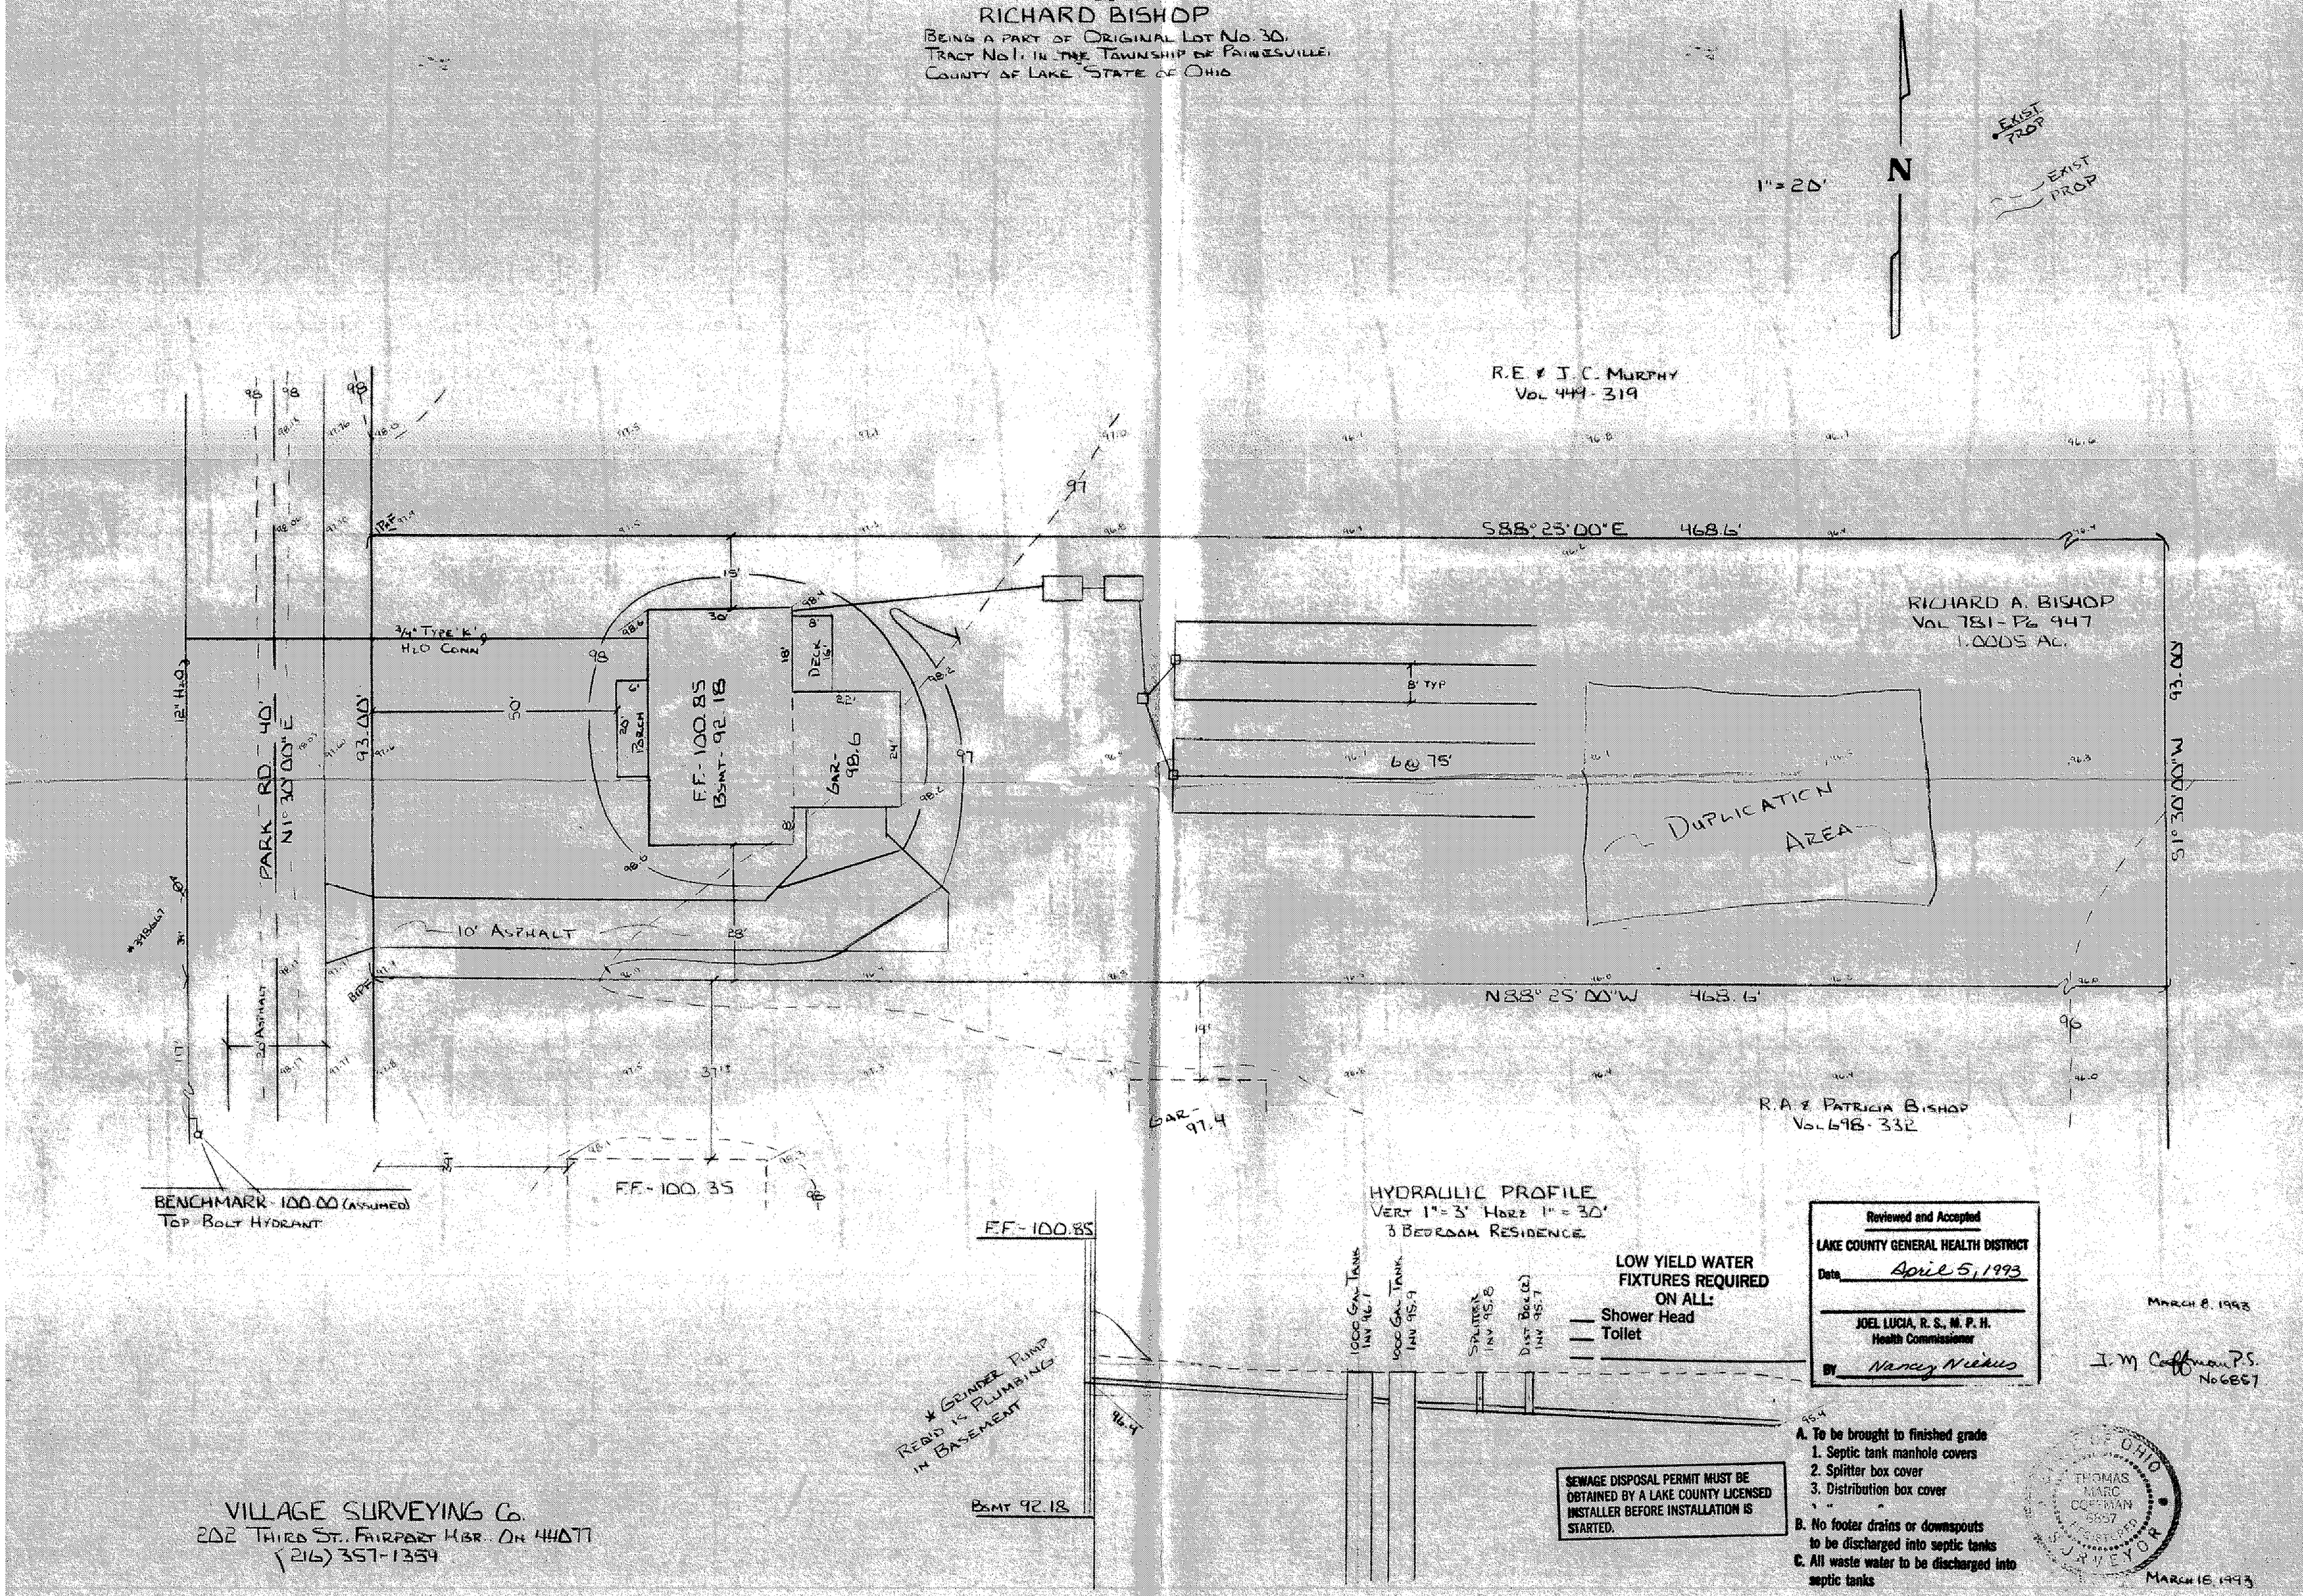

LOW YIELD WATER FIXTURES REQUIRED ON ALL:
- Shower Head
- Toilet

Reviewed and Accepted
LAKE COUNTY GENERAL HEALTH DISTRICT
Date April 5, 1993
JOEL LUCIA, R. S., M. P. H.
Health Commissioner
BY Nancy Niekus

MARCH 8, 1993

J. M. Coffman P.S. No 6857

SEWAGE DISPOSAL PERMIT MUST BE OBTAINED BY A LAKE COUNTY LICENSED INSTALLER BEFORE INSTALLATION IS STARTED.

A. To be brought to finished grade
1. Septic tank manhole covers
2. Splitter box cover
3. Distribution box cover
B. No footer drains or downspouts to be discharged into septic tanks
C. All waste water to be discharged into septic tanks

STATE OF OHIO THOMAS MARC COFFMAN 6857 REGISTERED SURVEYOR

MARCH 18, 1993

VILLAGE SURVEYING Co.
202 THIRD ST., FAIRPORT HBR., OH 44077
(216) 357-1359