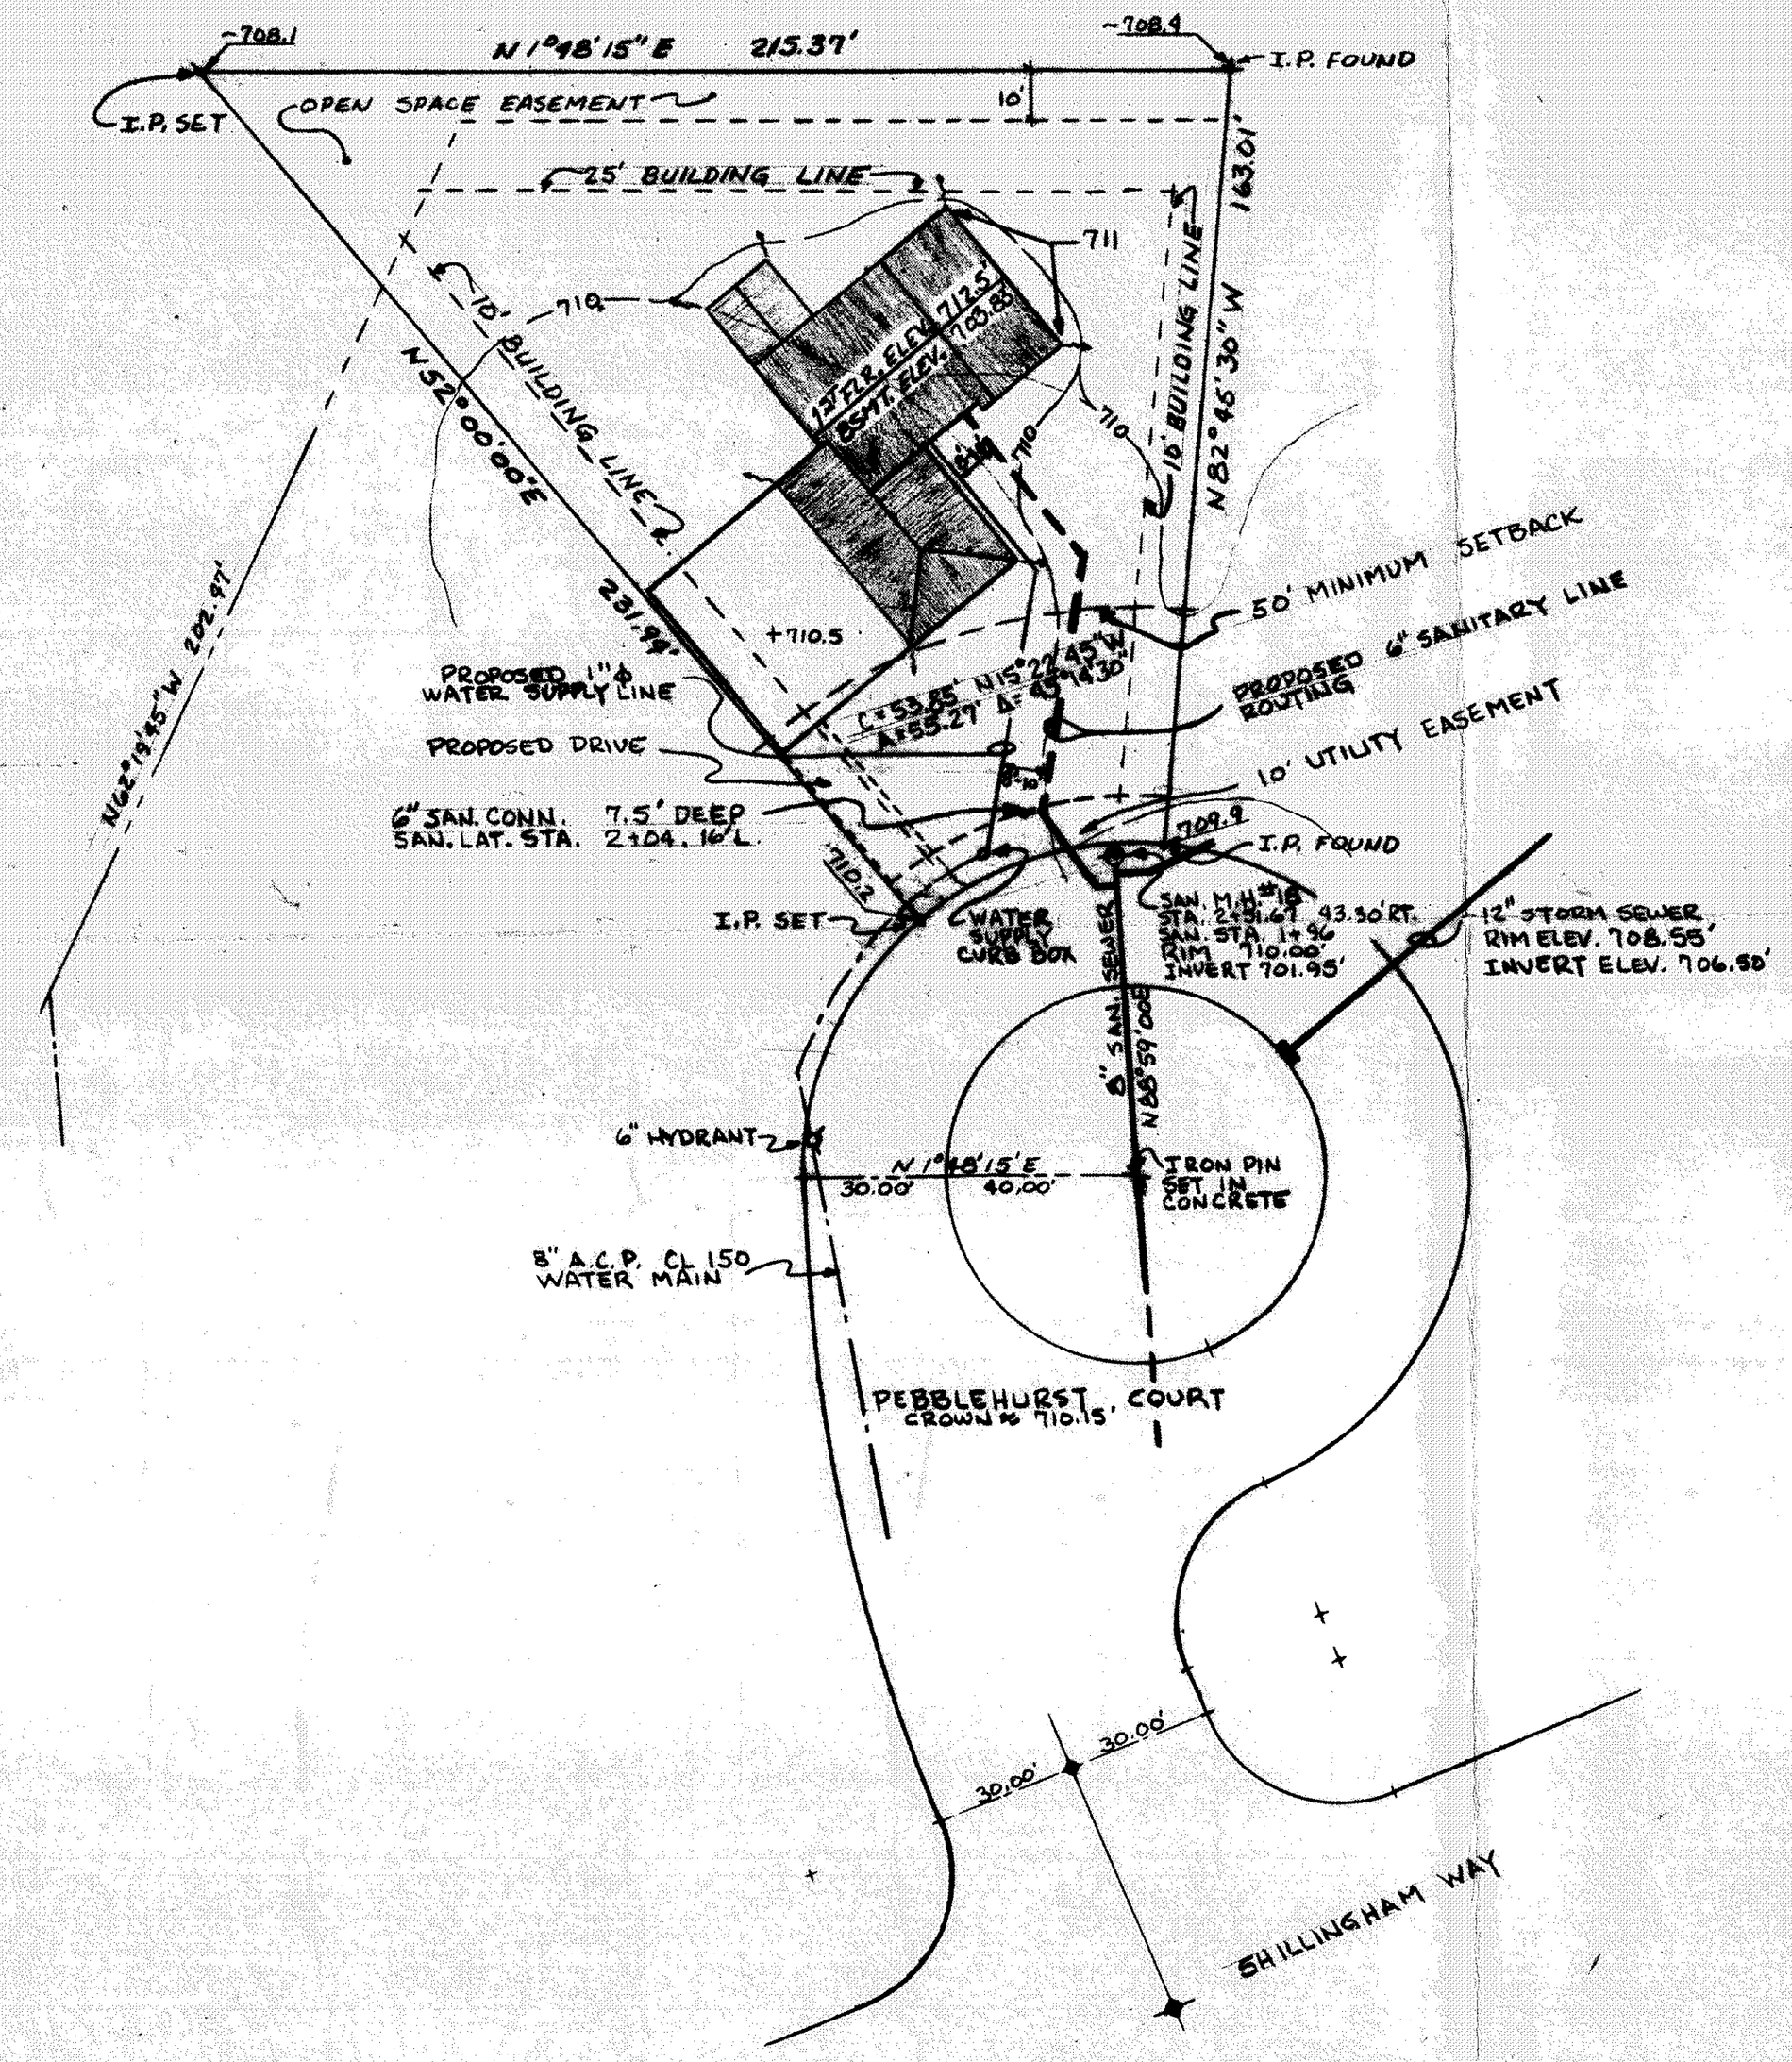

NOTES:
1. ALL CONSTRUCTION SHALL CONFORM TO THE REGULATIONS OF THE BOARD OF HEALTH OF THE LAKE COUNTY GENERAL HEALTH DISTRICT
2. WATER SAVING FIXTURES TO BE SPECIFIED
3. SURVEY INFORMATION TAKEN FROM "LAND DESIGN CONSULTANTS, INC. KINGSBOROUGH SUBDIVISION Nº 2.
4. OWNER ASSUMES ALL RESPONSIBILITY IN REGARD BUILDING LOCATION, ROUTING OF WATER & SANITARY LINES, AND FINAL GRADE.

Hiram R. Reppert

STATE OF OHIO
HIRAM R. REPPERT
41797
REGISTERED
PROFESSIONAL ENGINEER

Grading Plan Approved
as shown and/or noted
THOMAS P. GILLES, P.E
Lake County Engineer
By _____ Date 6/2/88

Nicholas J. Lehman
OWNER APPROVAL

5/27/88
DATE

This Permit Expires
6-2-89
PAINESVILLE TOWNSHIP
ZONING APPROVED
6974
Willis E. Messenger
Zoning Inspector 6/2/88

LEHMAN
PLOT PLAN S/L 61
KINGSBOROUGH

SCALE 1"=30'

1/1