This Permit Expires
MAR 26 1981
PAINESVILLE TOWNSHIP
ZONING APPROVED
5013
R. M. Hall
Zoning Inspector
3/28/80

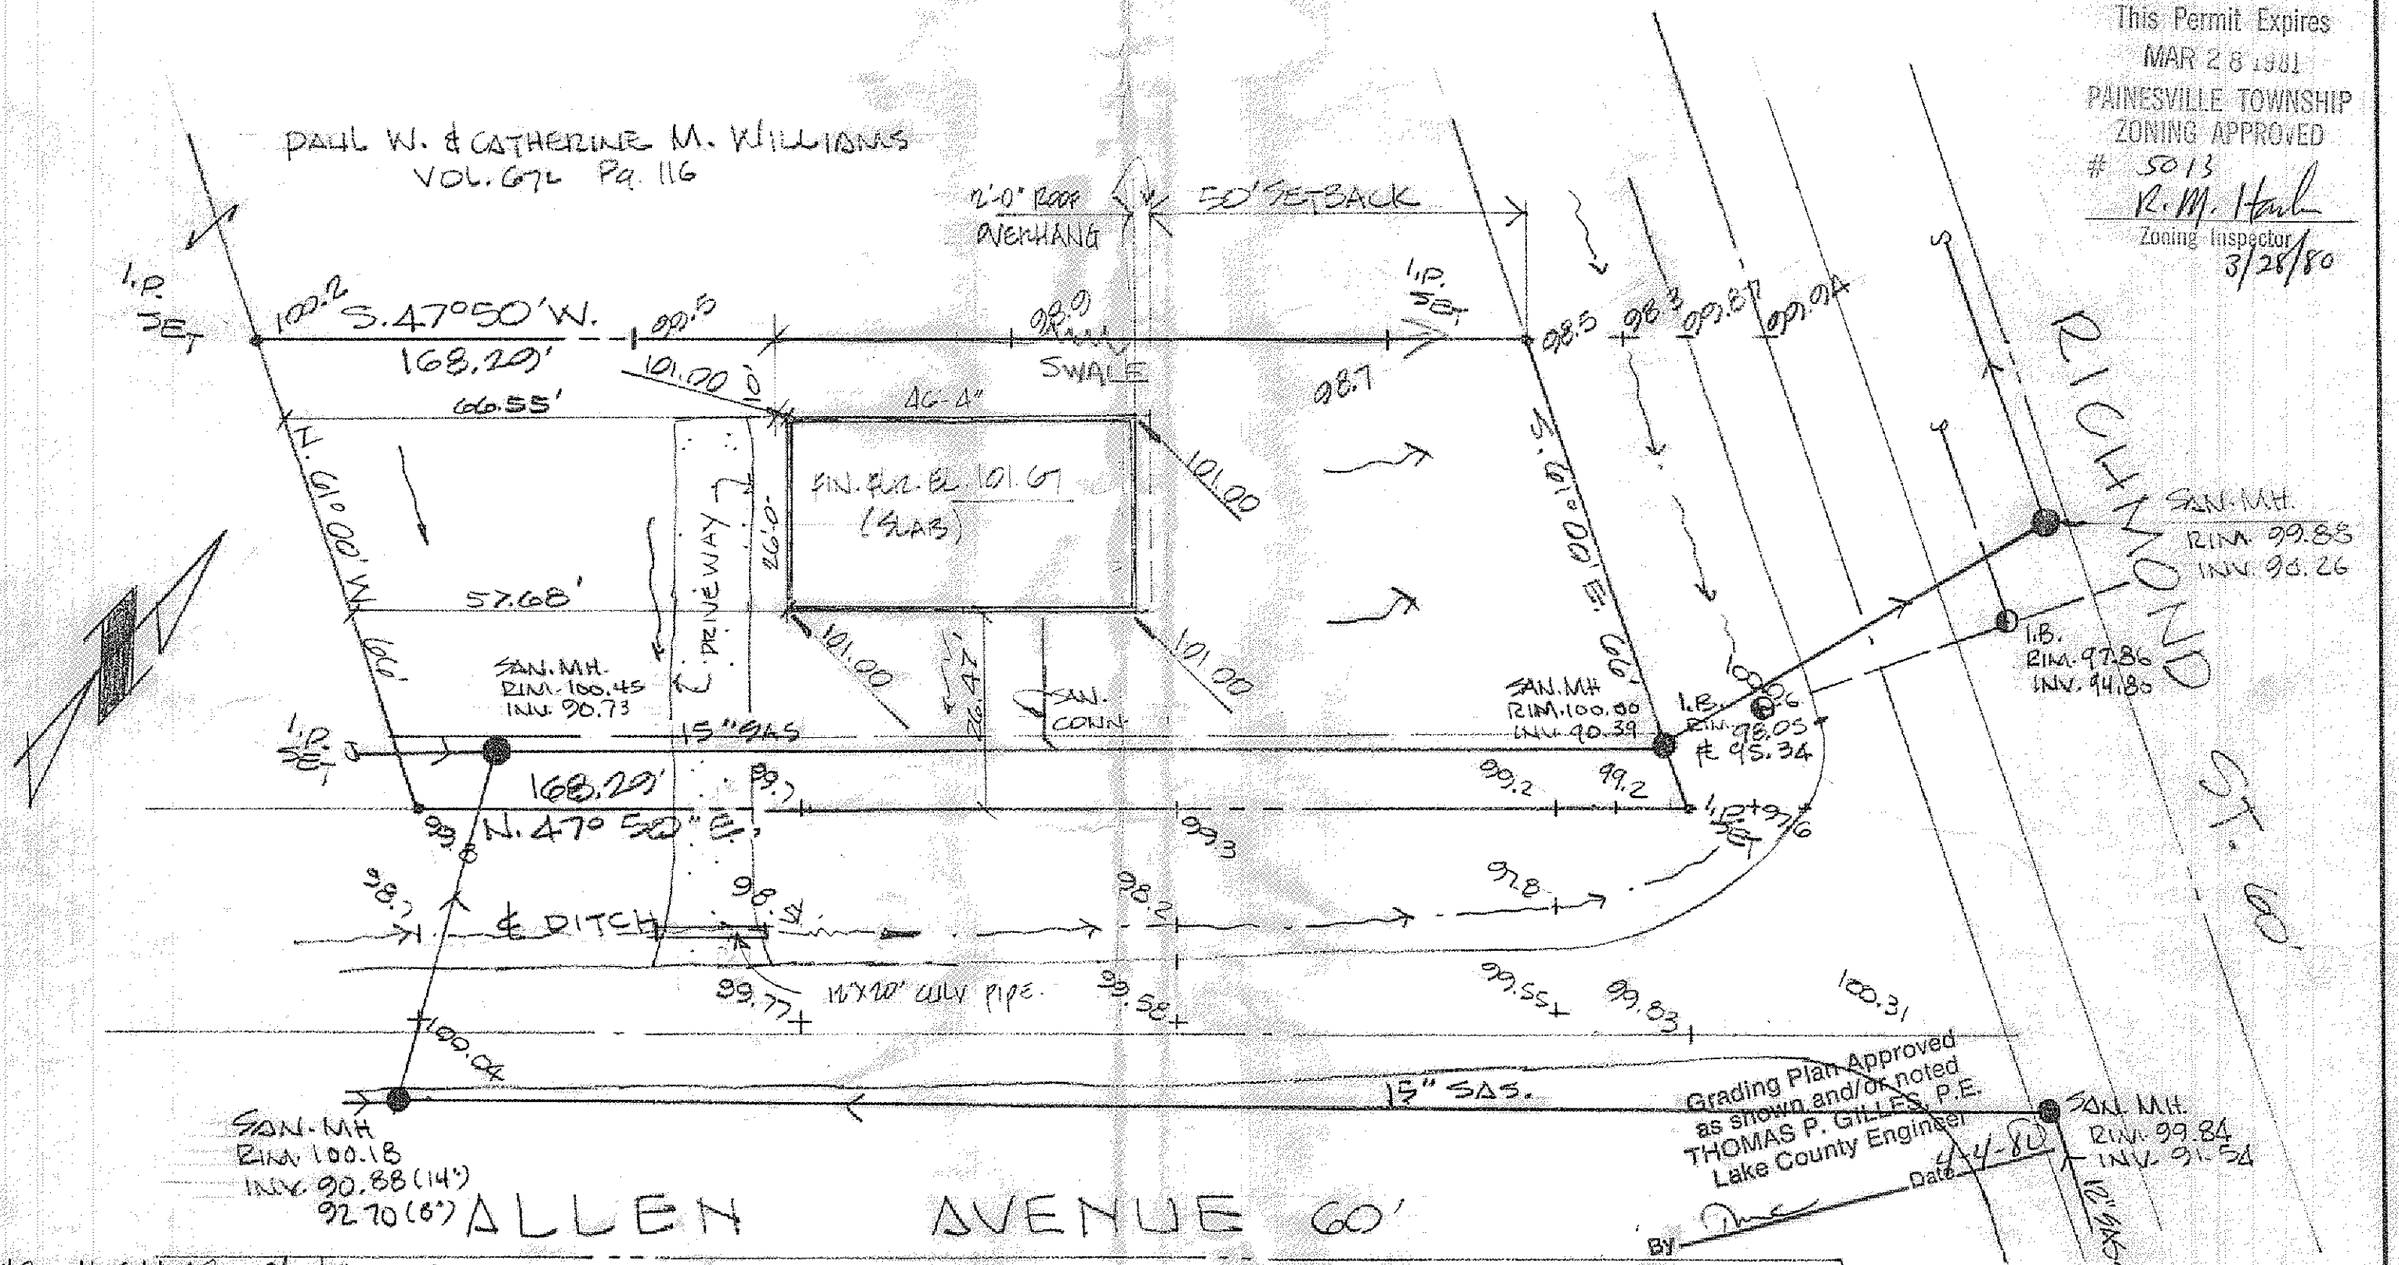

Grading Plan Approved as shown and/or noted
THOMAS P. GILLES, P.E.
Lake County Engineer
Date 4-4-80
BY

REV'D: HSE MODEL 3/10/80 CB

DESIGN CERTIFICATION

THIS PLAT WAS PREPARED BY ME, AND IS CORRECT TO THE BEST OF MY KNOWLEDGE AND BELIEF.

REG. SURVEYOR NO. 4785

AS BUILT CERTIFICATION

I HEREBY CERTIFY THAT THE CIRCLED GRADES ARE EXISTING FINISH GRADES CHECKED IN THE FIELD ON _____ AND THAT SURVEY IS CORRECT TO THE BEST OF MY KNOWLEDGE AND BELIEF.

REG. SURVEYOR NO. _____

COLPETZER · WOODS
CONSULTANTS, INC.
180 SOUTH STATE STREET • PAINESVILLE, OHIO 44077 • (216) 357-7569

DATE 3/6/77
SCALE 1" = 20'
DRWN BY CB
CHKD BY
JOB NO. 77.052
FB 294 PG

SITE PLAN FOR
JAMES MANGES
1772 W. JACKSON ST. PAINESVILLE, O.
BEING SUBLOT NO. 6 IN THE REVISED PLAT OF PART OF W. G. McCOLL SUBDIVISION IN PAINESVILLE TWP. OHIO.