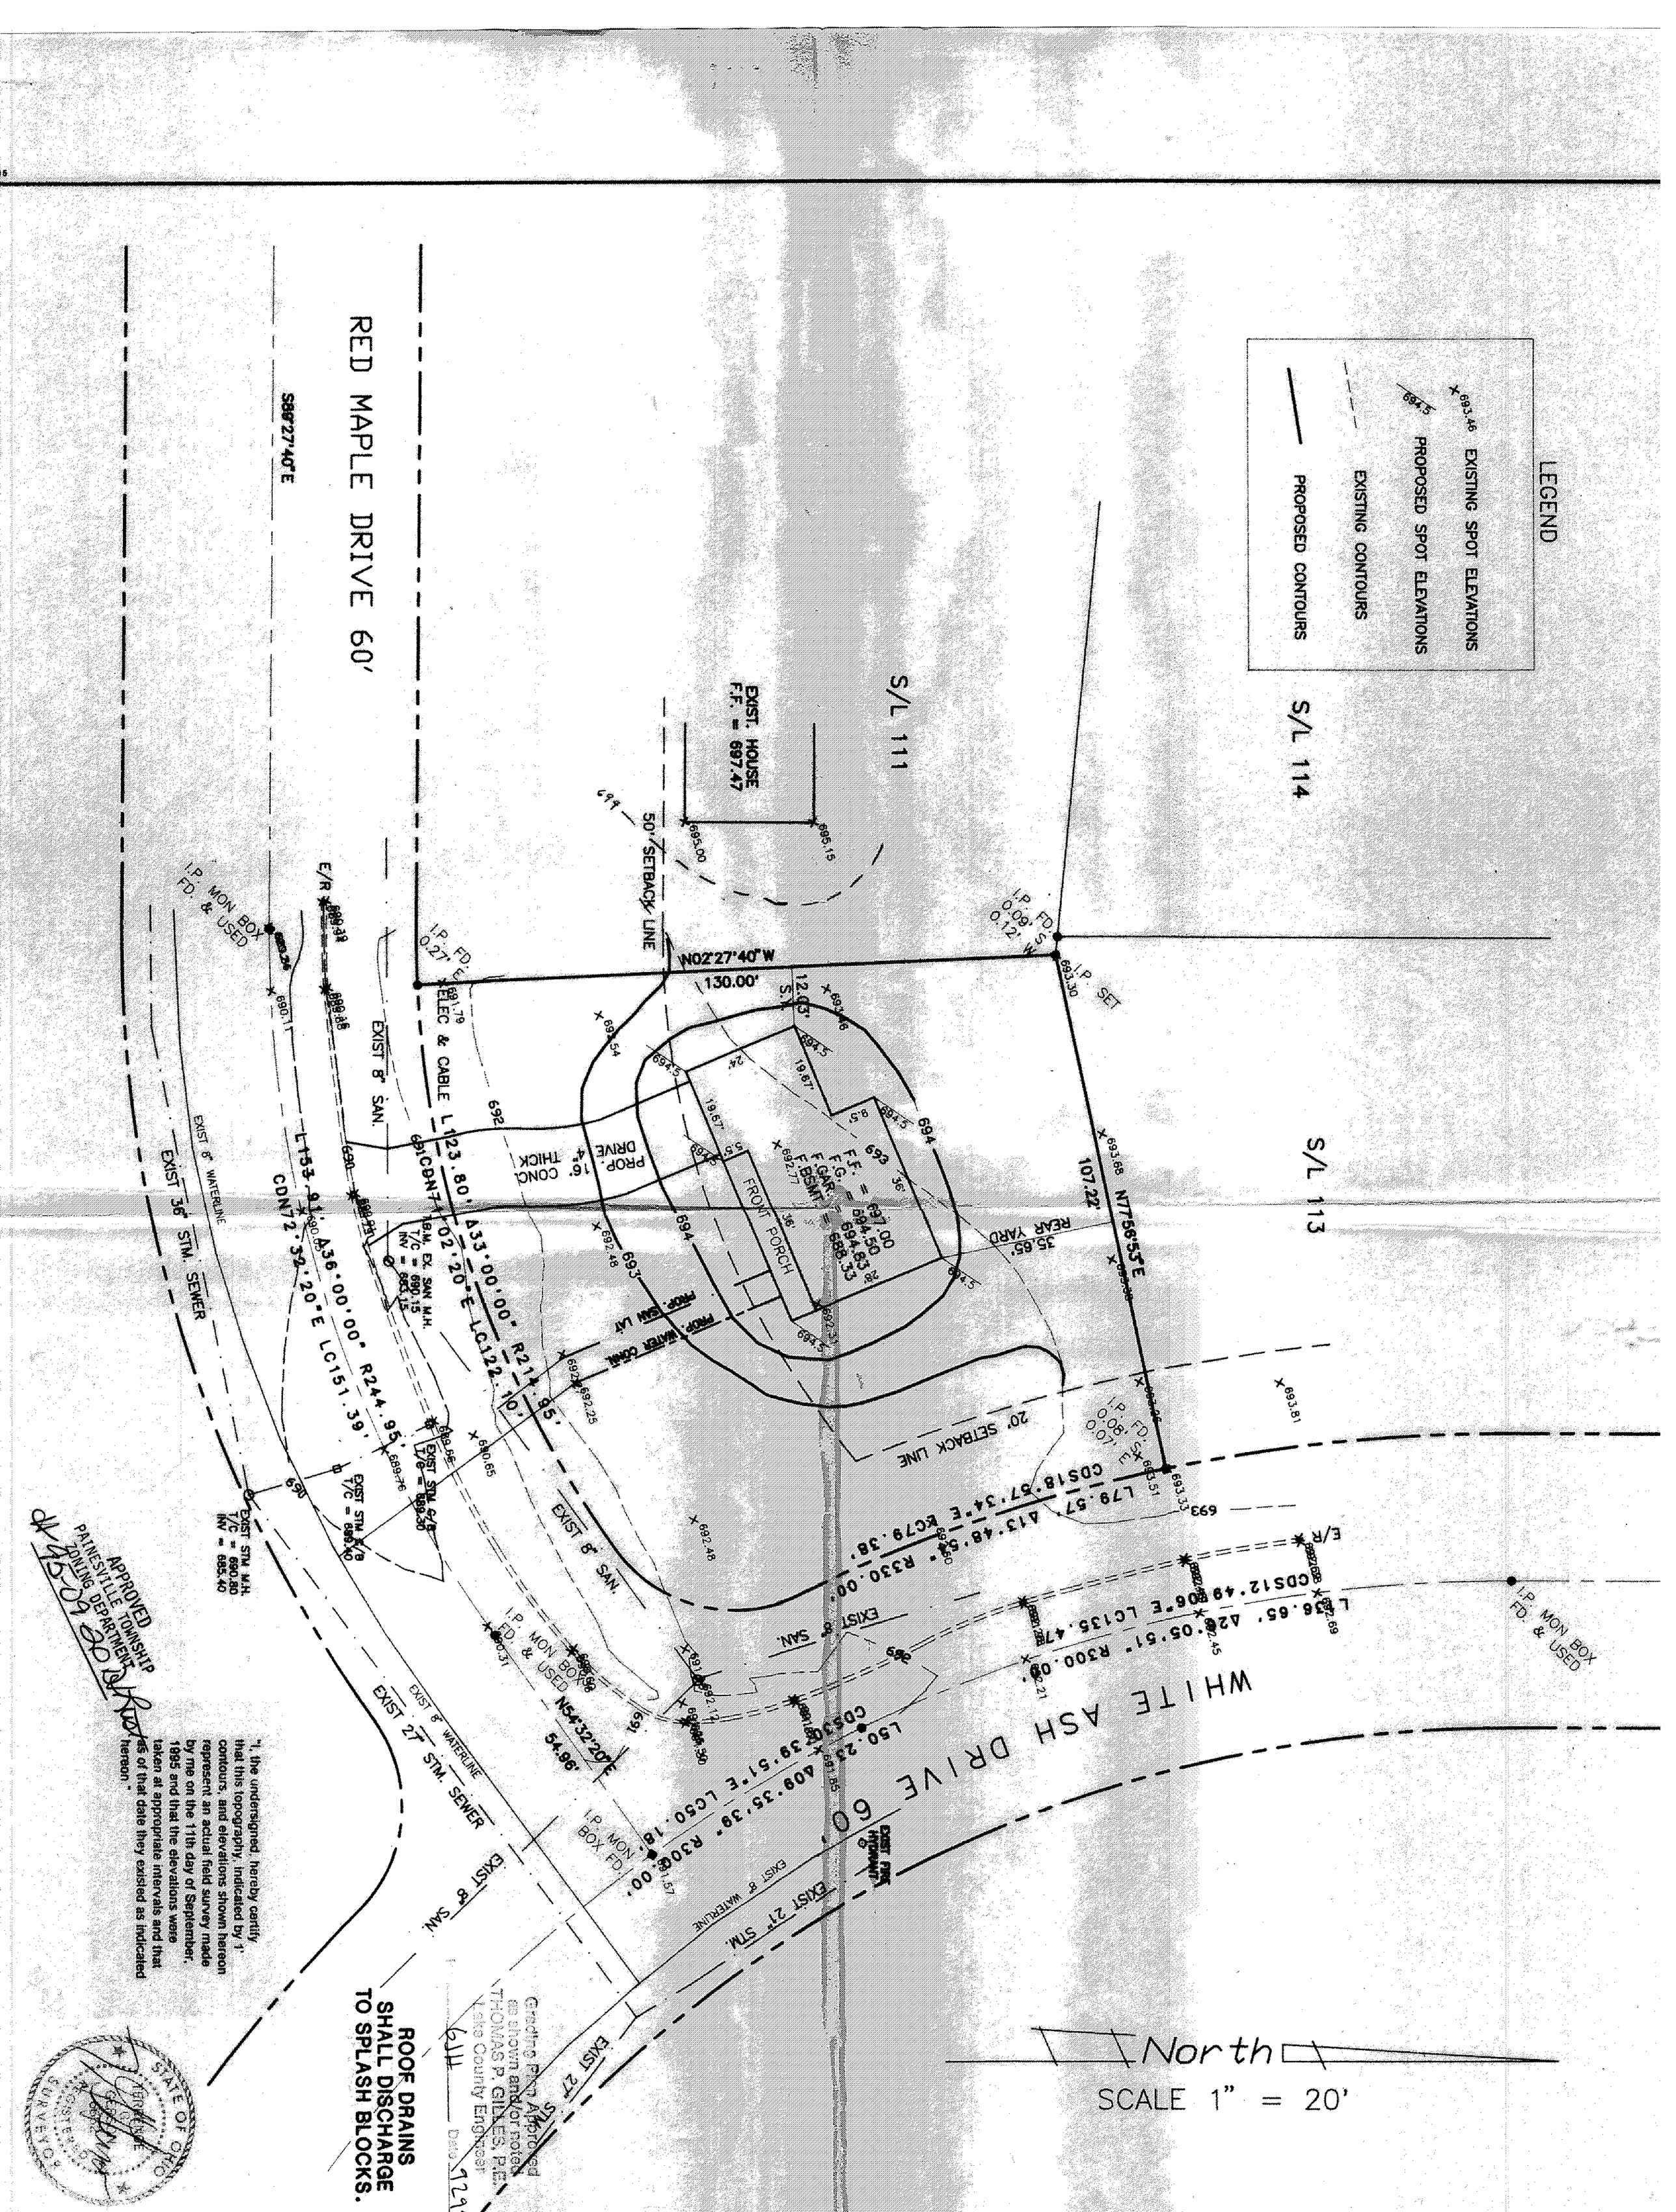

"I, the undersigned, hereby certify that this topography, indicated by 1' contours, and elevations shown hereon represent an actual field survey made by me on the 11th day of September, 1995 and that the elevations were taken at appropriate intervals and that as of that date they existed as indicated hereon."

STATE OF OHIO — TERRENCE L. COOK — REGISTERED SURVEYOR

APPROVED
PAINESVILLE TOWNSHIP
ZONING DEPARTMENT
9-20-95

Grading Plan Approved as shown and/or noted
THOMAS P. GILLES, P.E.
Lake County Engineer
Date 9-29-95

SHEET NO.				
	JEFFREY W. COOK 6400 CENTER ST. UNIT 88 MENTOR, OHIO 44060	TITLE: BOUNDARY SURVEY AND SITE PLAN S/L 112 CEDAR GLEN SUBD PHASE 5 PLAT VOL. 21-29-2 LAKE COUNTY RECORDS PAINESVILLE TWP. LAKE COUNTY STATE OF OHIO		
		DATE 9-18-95	DRAWN BY DJG	REV

WILLIAM R. GRAY ASSOCIATES, INC.
MENTOR, OHIO 44060 946-1616