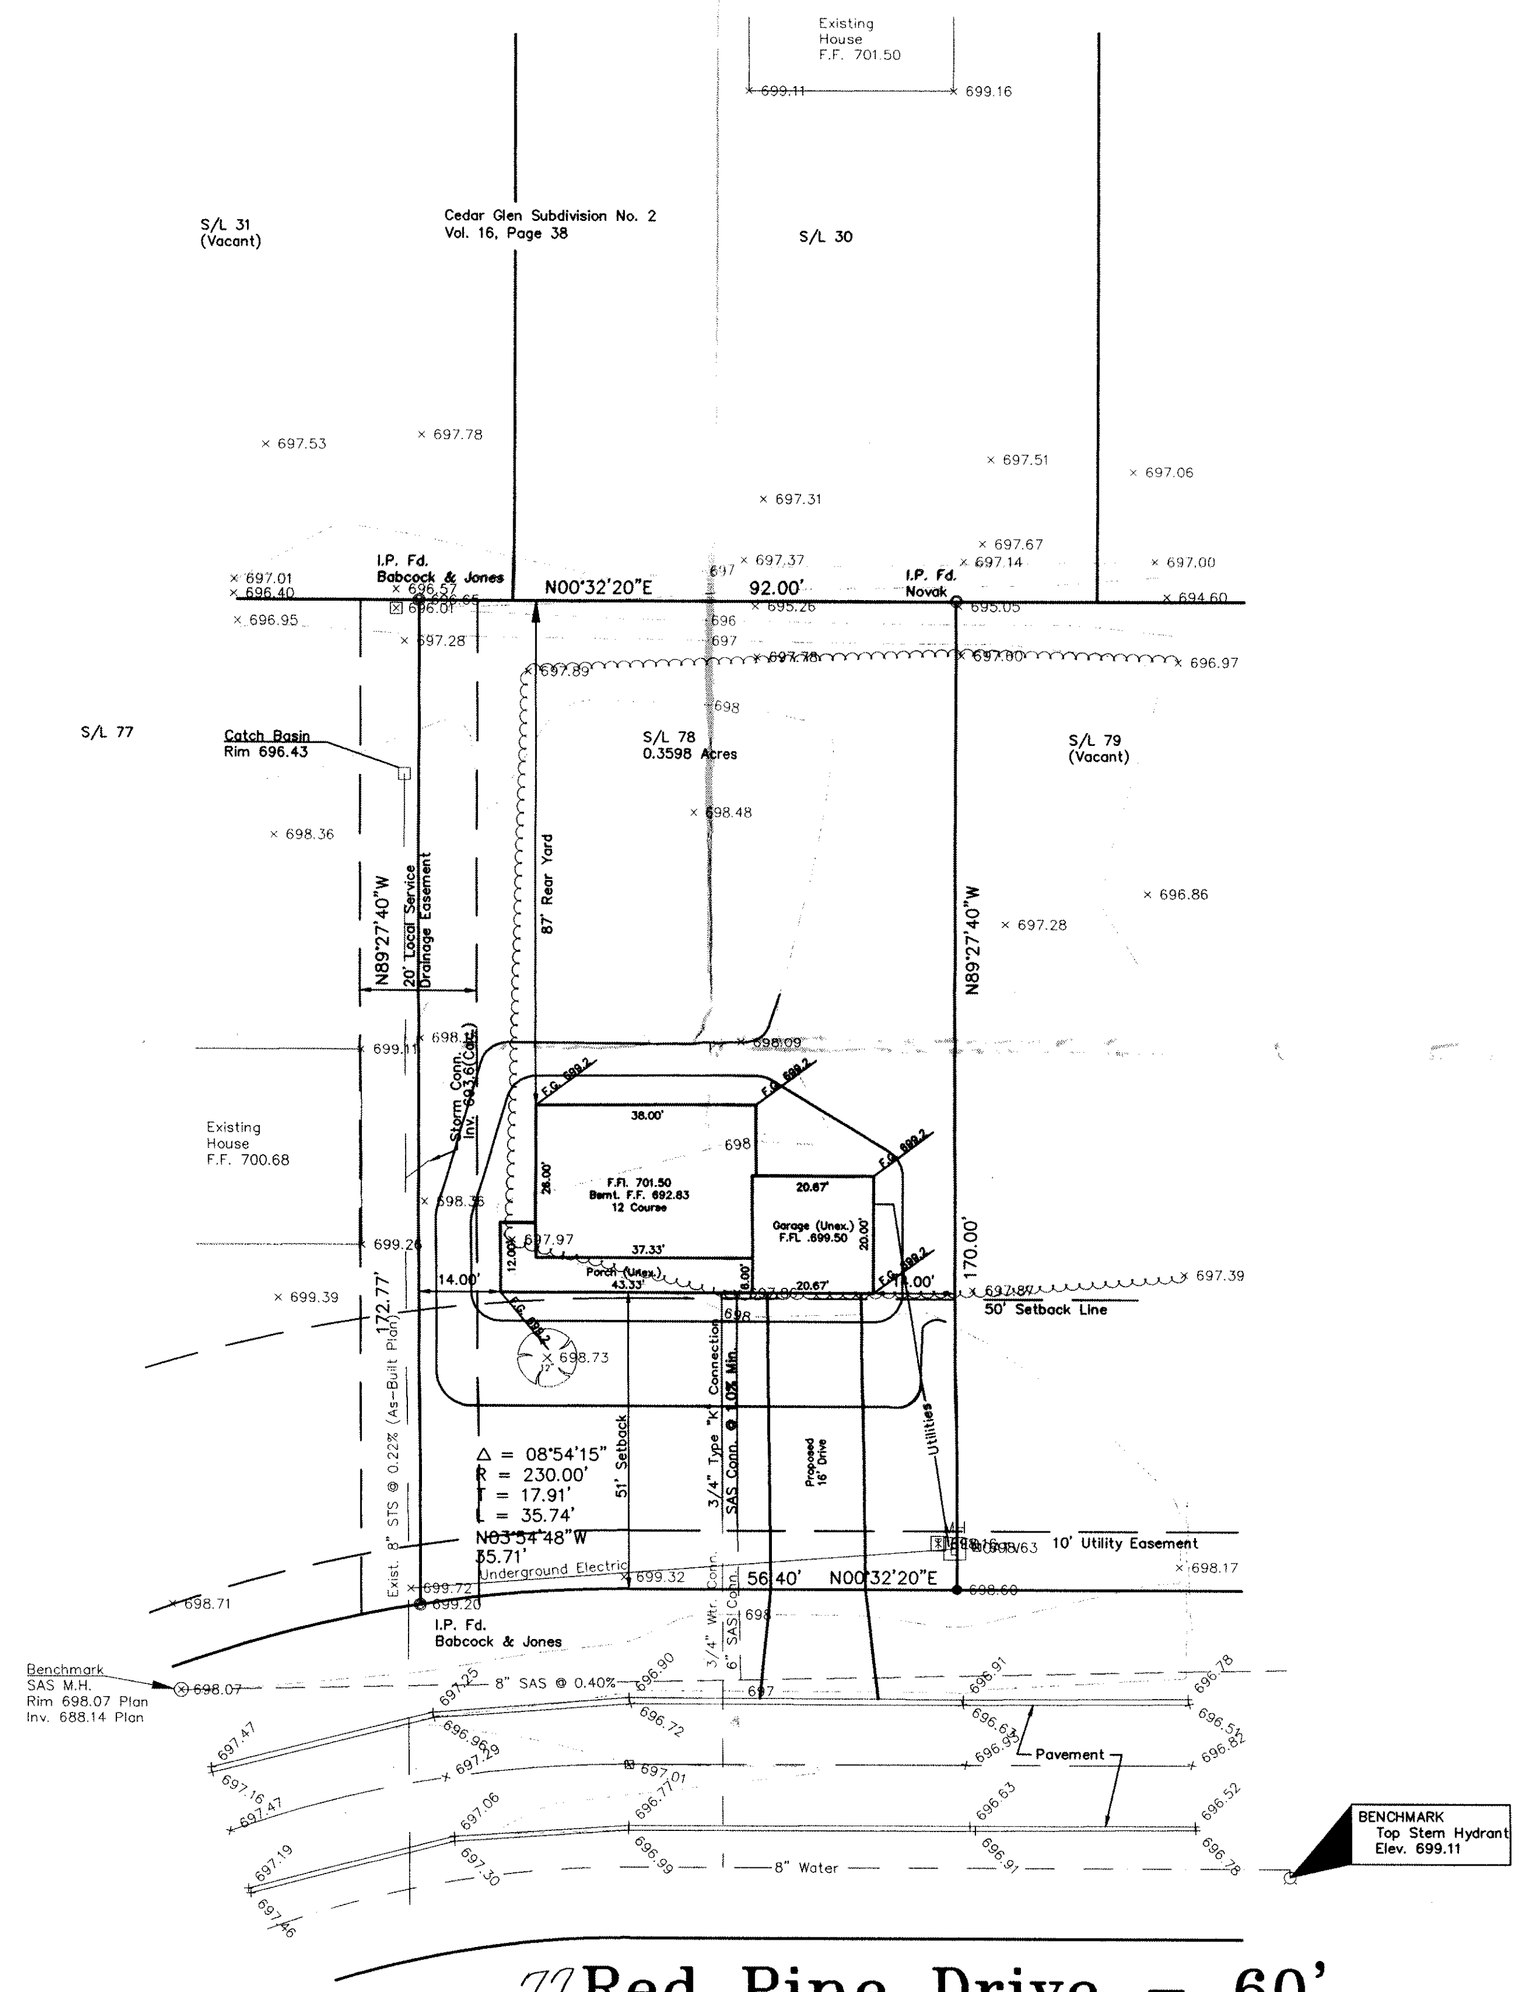

77 Red Pine Drive – 60'

The topography, indicated by 1' contours, and elevations shown hereon represent an actual field survey made by Foresight Engineering Group, Inc. on October 16, 1996. The elevations were taken at appropriate intervals and as of the above date they existed as indicated hereon.

Foresight Engineering Group, Inc.

STATE OF OHIO FRANKLIN D. SNYDER, JR. 7468 REGISTERED PROFESSIONAL SURVEYOR

APPROVED PAINESVILLE TOWNSHIP ZONING DEPARTMENT

SYMBOL LEGEND
Iron Pin Set
Iron Pin Fd.
Monument Box
Manhole
Catch Basin
Fire Hydrant
Iron Pin Found
Tree & Size
Electric Manhole
Telephone Pedestal
Cable Television Box

GRAPHIC SCALE

(IN FEET)
1 inch = 20 ft.

Grading Plan Approved as shown and/or noted
THOMAS P. GILLES, P.E.
Lake County Engineer
By GJH Date 10-31-96

Foresight Engineering Group
Engineers & Surveyors
216 286-1010
216 286-1034 fax
320 Center Street, Unit F
Chardon, Ohio 44024

SCALE : Horz. 1" = 20'
Vert. NONE

FILE NAME: I:\RLM19606\TOPO

DATE : Oct.28, 1996

REVISIONS:

R.L. MOORE HOMES, INC.
Cedar Glen Subdivision – S/L 78
Painesville Twp. – Lake County – Ohio
Site Plan

SHEET NO.