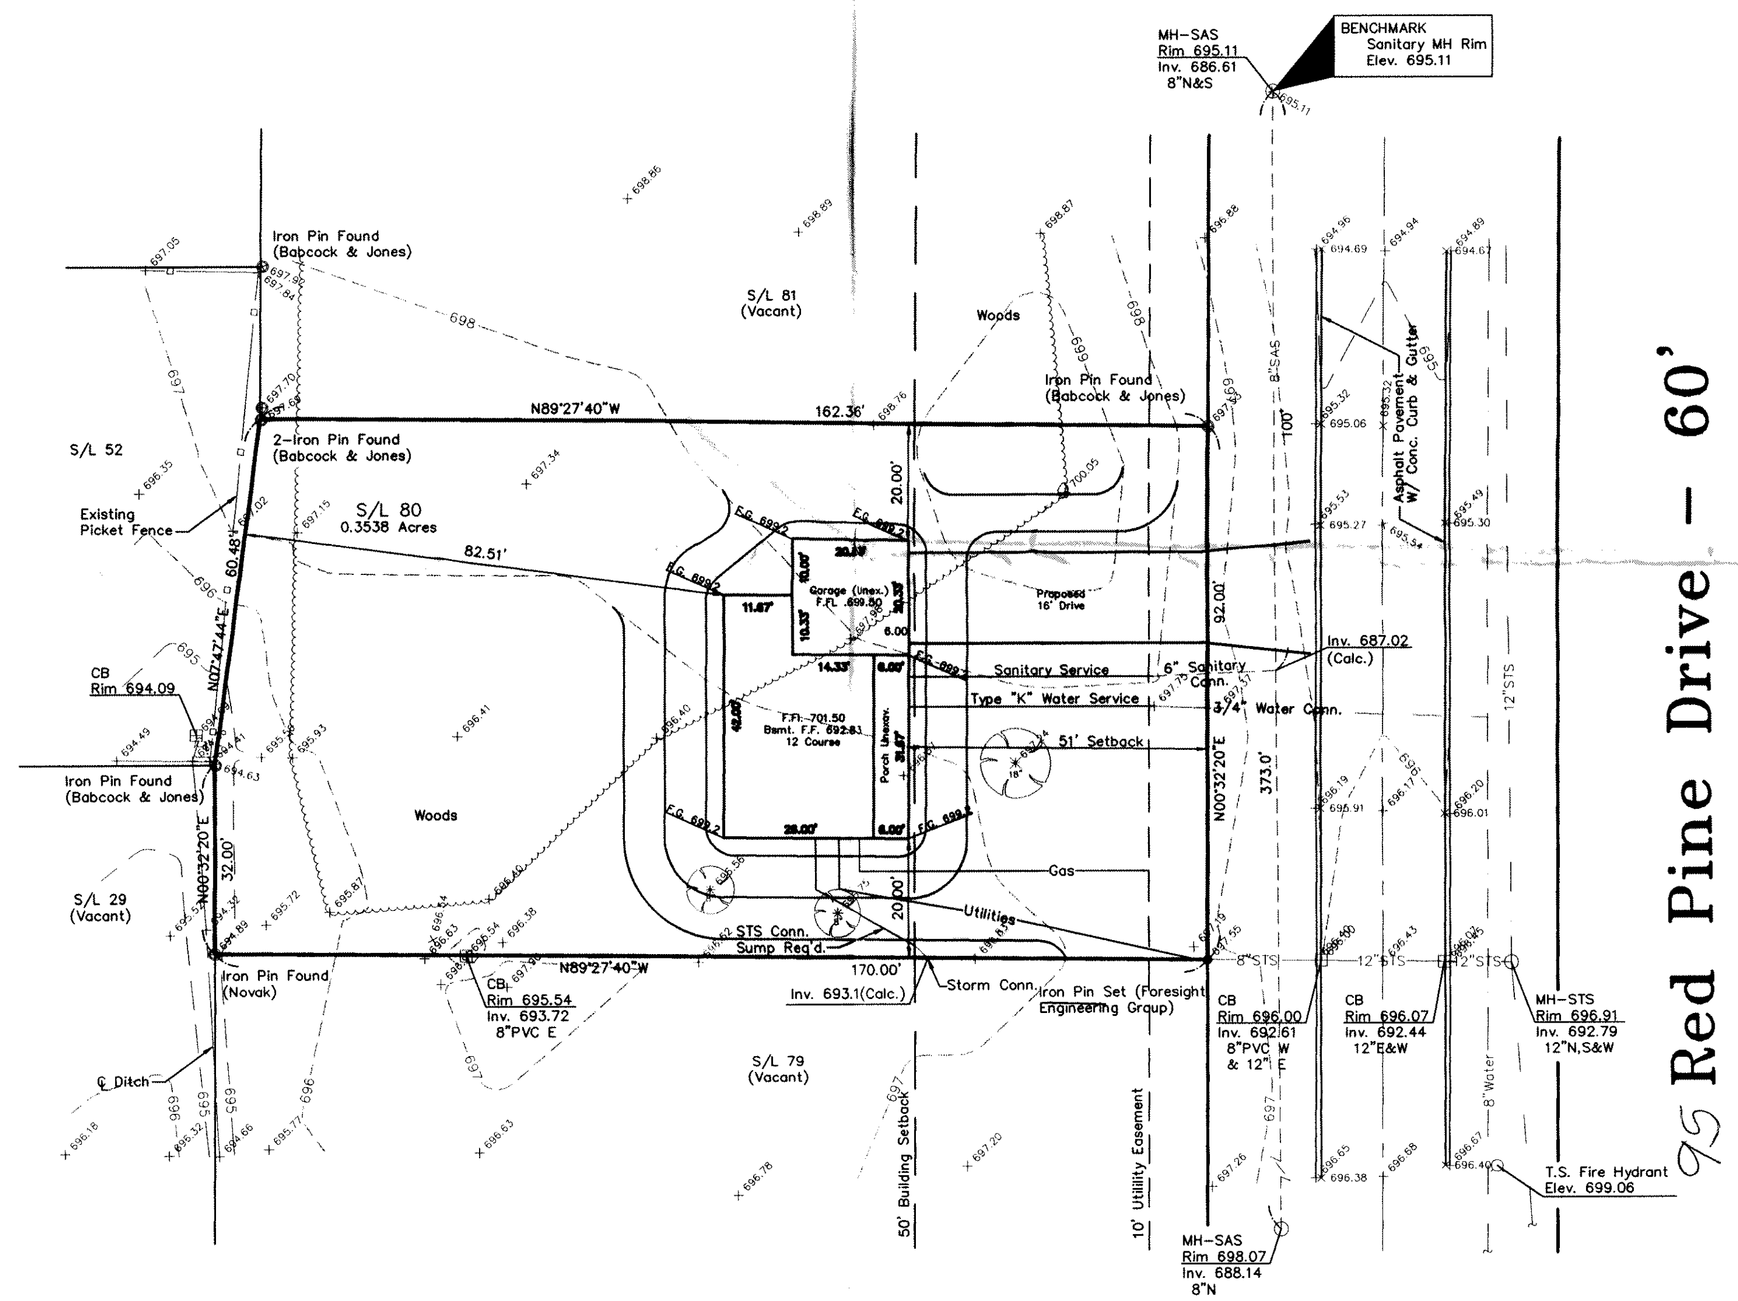

95 Red Pine Drive - 60'

SYMBOL LEGEND
Iron Pin Set
Manhole
Catch Basin
Fire Hydrant
Iron Pin Found
Tree & Size

GRAPHIC SCALE

20 0 10 20 40 80

(IN FEET)
1 inch = 20 ft.

The topography, indicated by 1' contours, and elevations shown hereon represent an actual field survey made by Foresight Engineering Group, Inc. on October 1, 1996. The elevations were taken at appropriate intervals and as of the above date they existed as indicated hereon.

Foresight Engineering Group, Inc. 10/29/96

STATE OF OHIO
FRANKLIN D. SNYDER, JR.
7468
REGISTERED
PROFESSIONAL SURVEYOR

APPROVED
PAINESVILLE TOWNSHIP
ZONING DEPARTMENT
96-10-28

6JH 10.31.96

Foresight Engineering Group
Engineers & Surveyors

216 286-1010
216 286-1034 fax
320 Center Street, Unit F
Chardon, Ohio 44024

SCALE : Horz. 1" = 20'
Vert. NONE

FILE NAME:
I:\RLM19604\SL-80

DATE : October 28, 1996

REVISIONS:

10-8-96	House foundation changed.
10-29-96	House foundation changed.

R.L. MOORE HOMES, INC.
Cedar Glen Subdivision - S/L 80
Painesville Twp. - Lake County - Ohio
Site Plan

SHEET NO.
1 / 1