This Permit Expires
3-2-88
PAINESVILLE TOWNSHIP
ZONING APPROVED
6617
Willie E. Messinger
Deputy Zoning Inspector 3/2/87

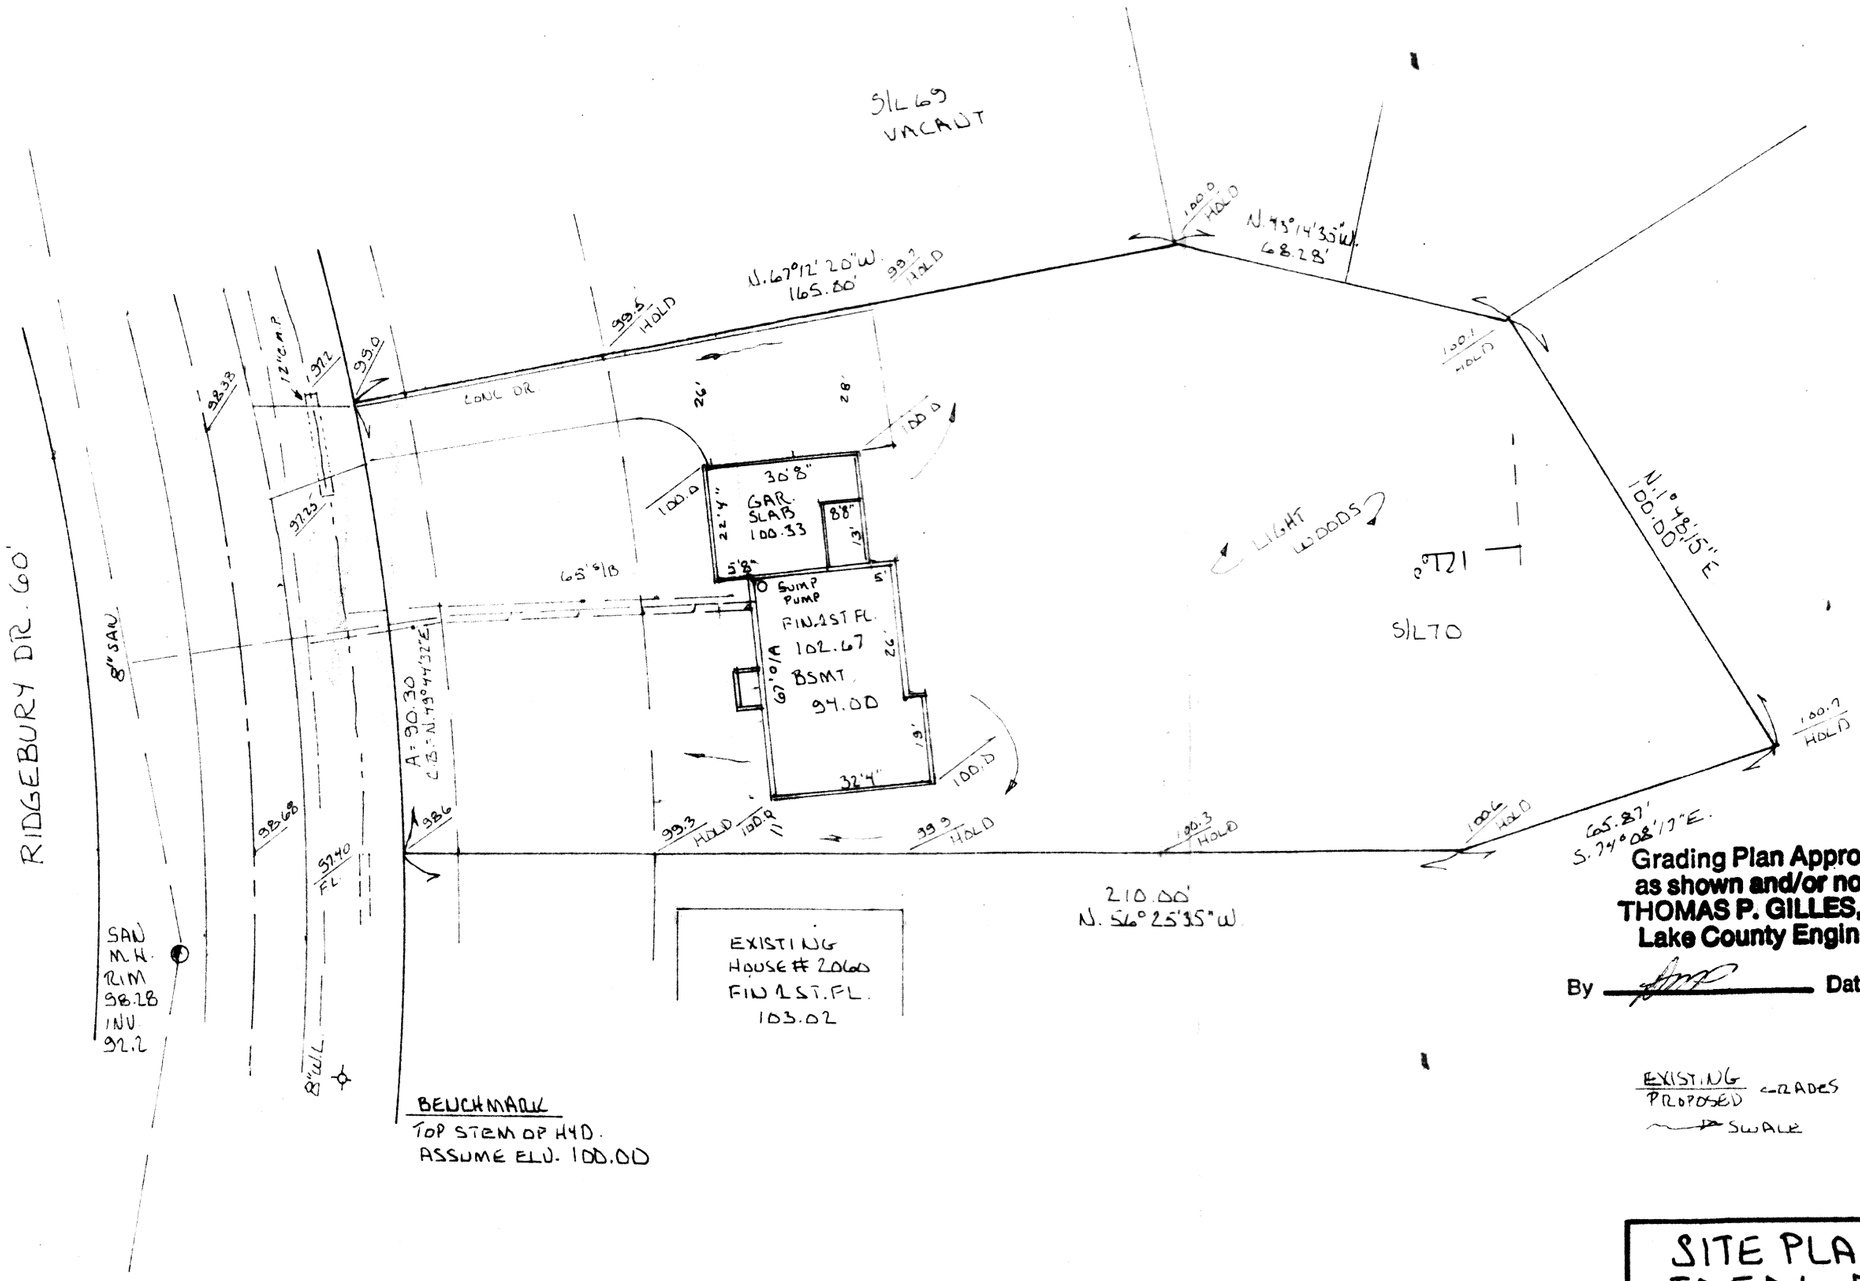

Grading Plan Approved
as shown and/or noted
THOMAS P. GILLES, P.E.
Lake County Engineer
By _____ Date 3-3-87

I CERTIFY THAT THIS PLAN WAS PREPARED BY ME AND IS CORRECT TO THE BEST OF MY KNOWLEDGE AND BELIEF

John C. Skonieczny
REG SURVEYOR No 6386

JOHN C. SKONIECZNY
7139 VIEWMOUNT DR.
PAINESVILLE OHIO
44077

EXISTING / PROPOSED GRADES
SWALE

SITE PLAN FOR:
IDEAL AMERICAN HOMES INC.

SCALE: 1" = 30'	APPROVED BY	DRAWN BY J.C.S.
DATE: JUL-86		PLAT 3-16-1

BEING SUBLOT 70 IN THE KINGSBOROUGH SUBDIVISION #2

PAINESVILLE TOWNSHIP LAKE COUNTY, OHIO

JOB No. 86-531

DRAWING NUMBER 86-555

TELEDYNE POST 18AB-10