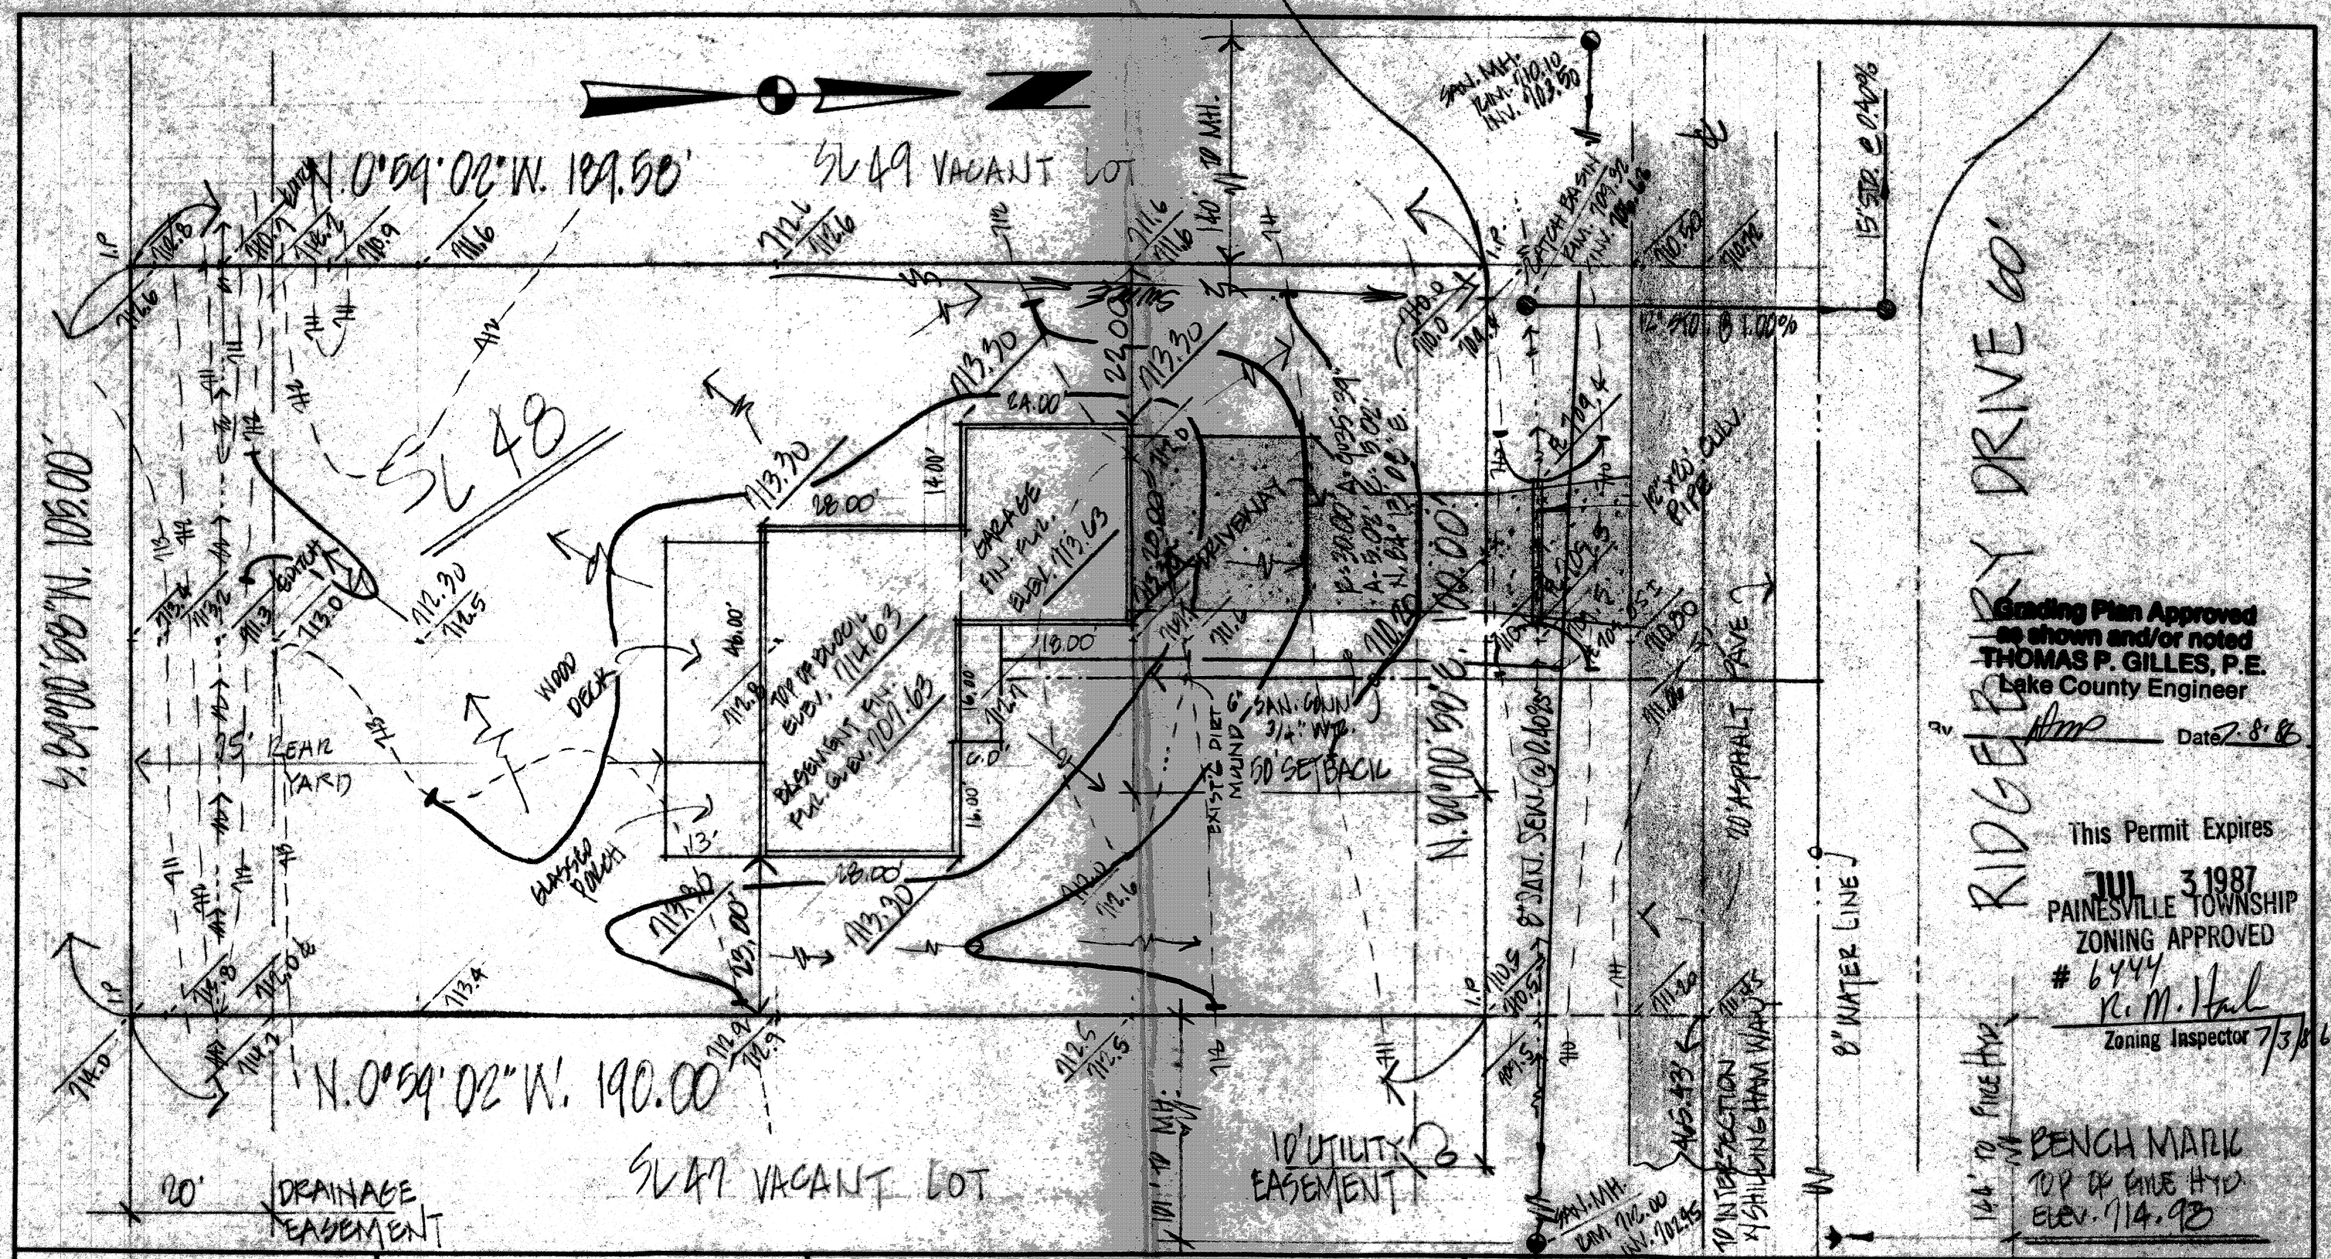

DESIGN CERTIFICATION

THIS PLAT WAS PREPARED BY ME, AND IS CORRECT TO THE BEST OF MY KNOWLEDGE AND BELIEF.

REG. SURVEYOR NO. 5244

AS BUILT CERTIFICATION

I HEREBY CERTIFY THAT THE CIRCLED GRADES ARE EXISTING FINISH GRADES CHECKED IN THE FIELD ON _____ AND THAT SURVEY IS CORRECT TO THE BEST OF MY KNOWLEDGE AND BELIEF.

REG. SURVEYOR NO. _____

COLPETZER · WOODS
CONSULTANTS, INC.
9470 MENTOR AVENUE • MENTOR, OHIO 44060 • (216) 357-7569

DATE JUNE 23, 1986
SCALE 1" = 20'
DRWN BY D.B.
CHKD BY
JOB NO. 86-480
FB _____ PG _____

SITE PLAN FOR:
CASEMENT HOMES
BEING SUBLOT NO. 48 IN KINGSBOROUGH SUBD. IN PAINESVILLE TWP., OHIO.