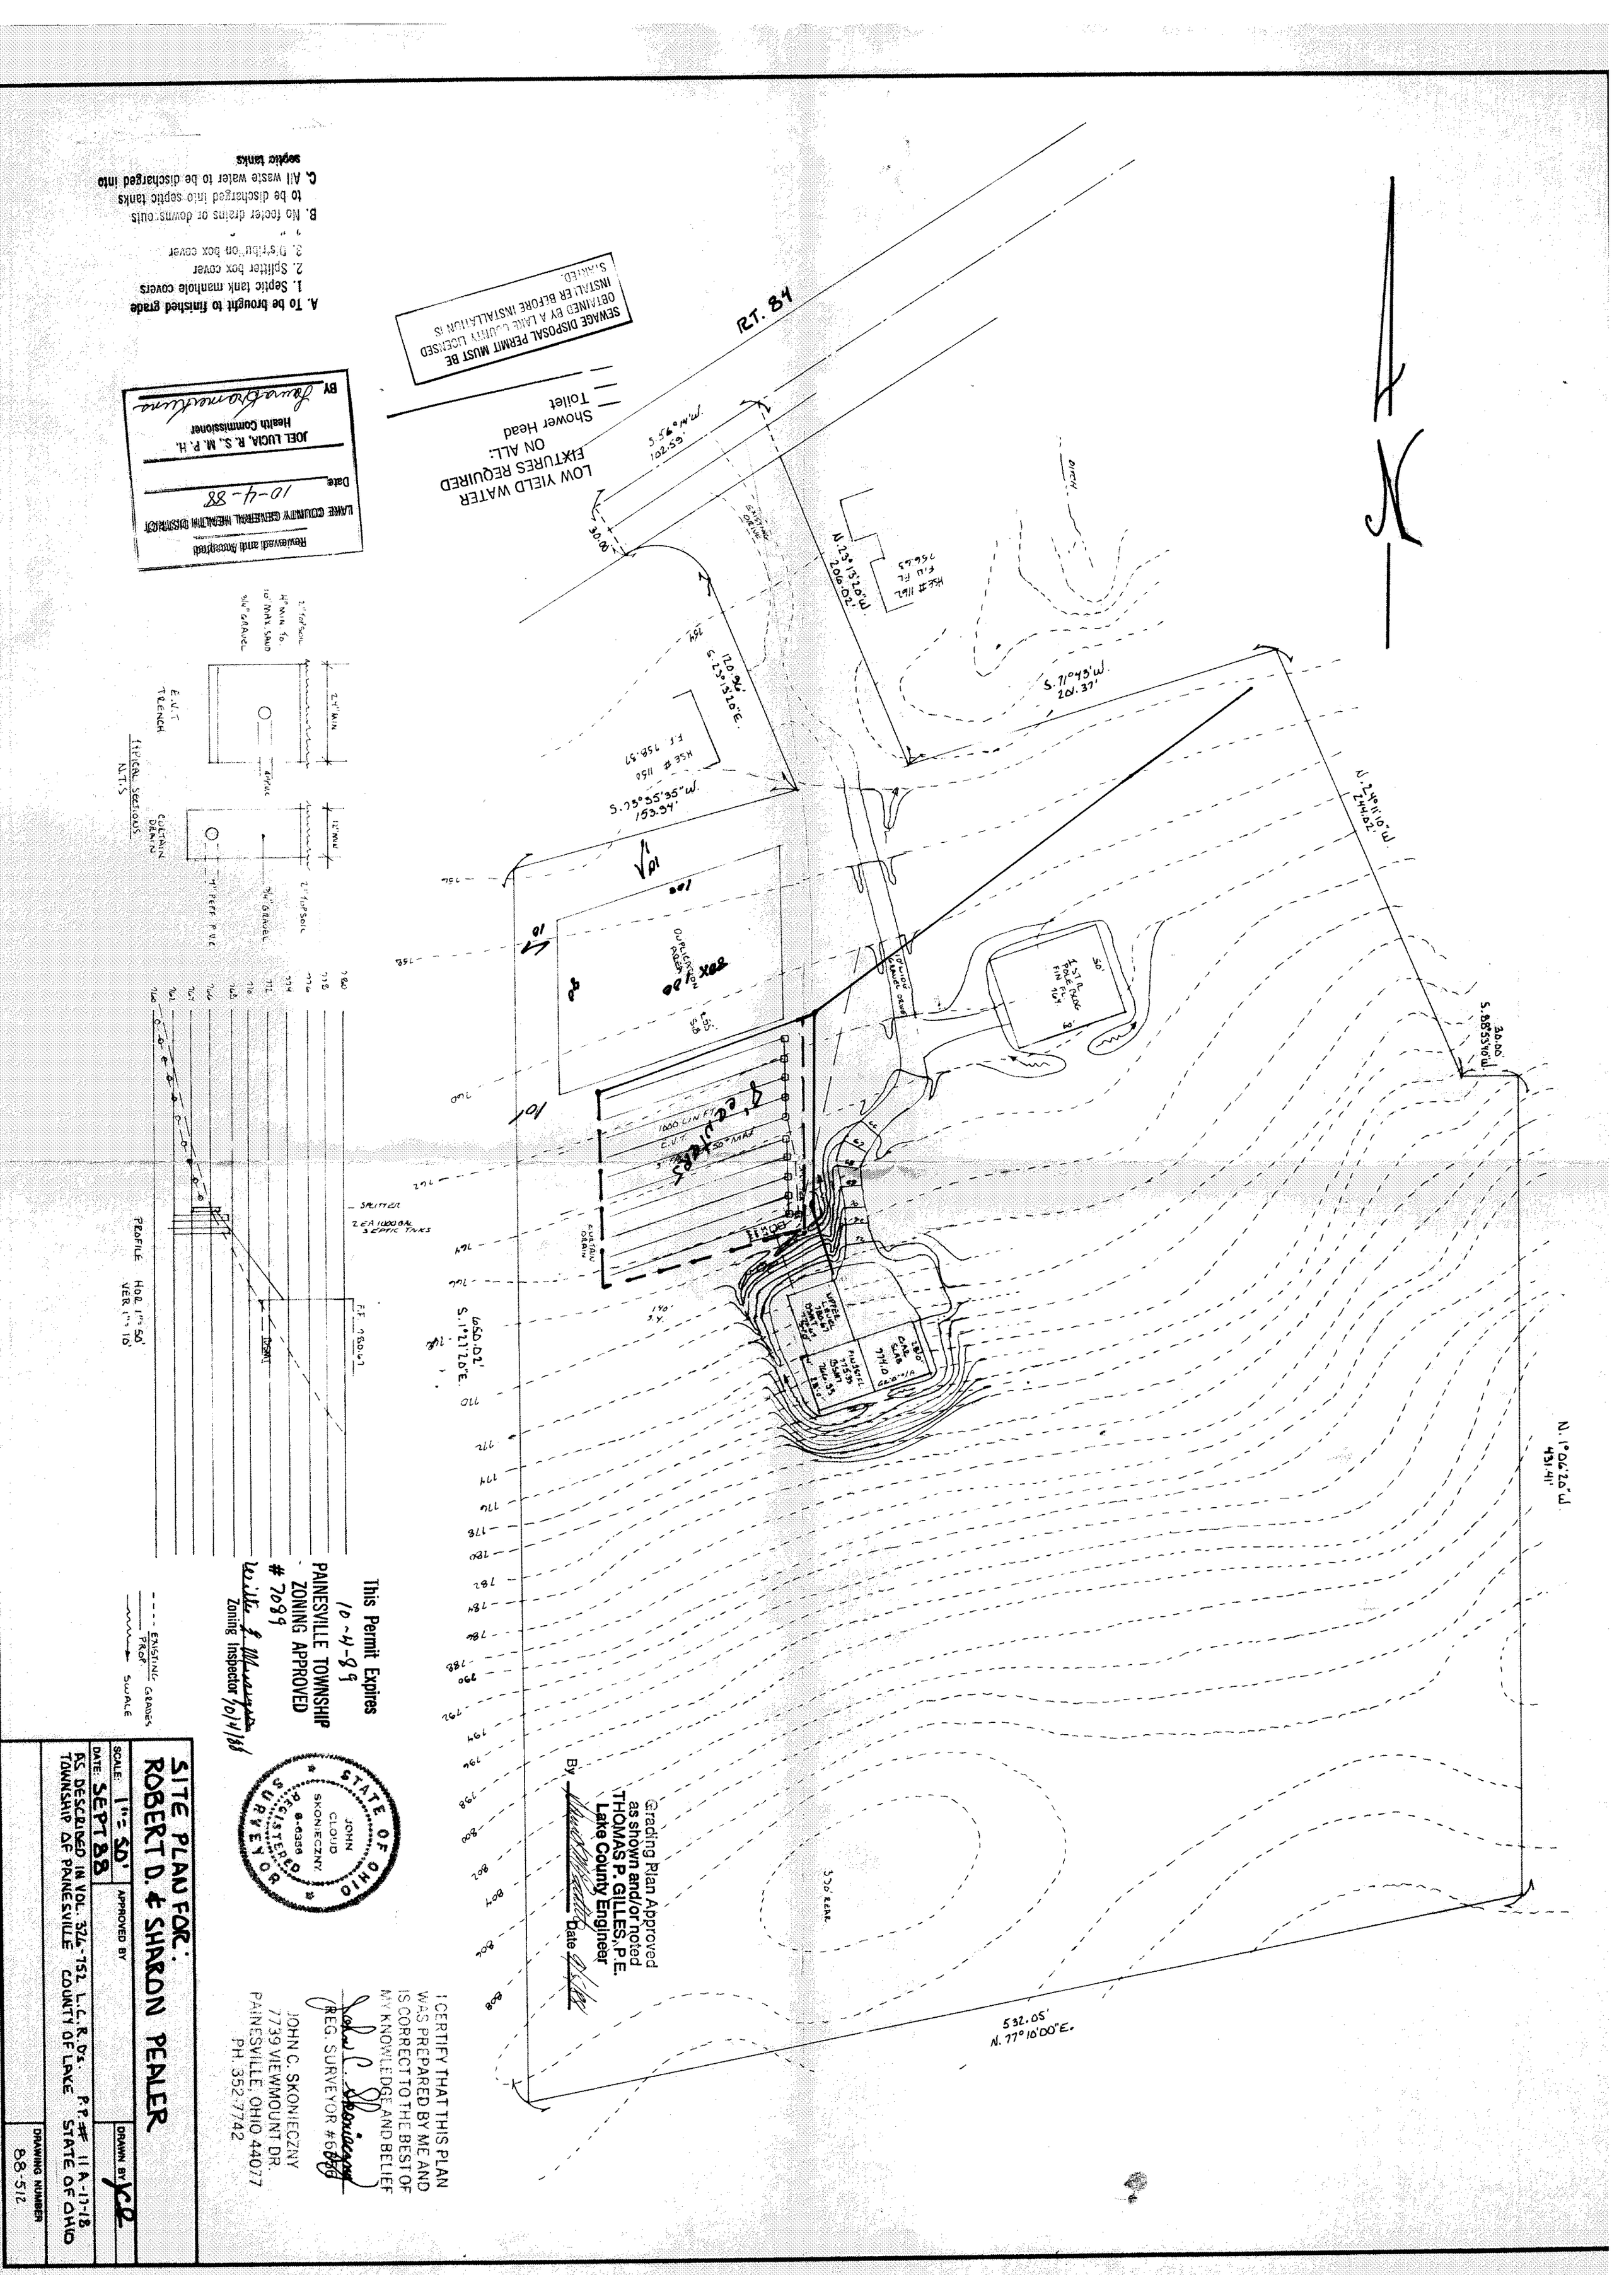
RT. 84
N. 23°13'20"W.
206.02'
S. 71°43'W.
201.37'
N. 24°11'10"W.
244.02'
S. 88°53'10"W.
30.00'
N. 1°06'20"W.
431.41'
S. 55°0'W.
102.55'
30.00'
S. 23°13'20"E.
120.26'
S. 25°35'35"W.
153.34'
S. 1°21'20"E.
650.02'
532.05'
N. 77°10'00"E.
LOW YIELD WATER FIXTURES REQUIRED ON ALL:
Shower Head
Toilet
SEWAGE DISPOSAL PERMIT MUST BE OBTAINED BY A LAKE COUNTY LICENSED INSTALLER BEFORE INSTALLATION IS STARTED.
A. To be brought to finished grade
1. Septic tank manhole covers
2. Splitter box cover
3. Distribution box cover
B. No footer drains or downspouts to be discharged into septic tanks
C. All waste water to be discharged into septic tanks
Reviewed and Accepted
LAKE COUNTY GENERAL HEALTH DISTRICT
Date 10-4-88
JOEL LUCIA, R.S., M.P.H.
Health Commissioner
BY
PROFILE HOR. 1" = 50' VER. 1" = 10'
TYPICAL SECTIONS N.T.S.
E.V.T. TRENCH
CULVERT DRAIN
SPLITTER
2 EA 1000 GAL SEPTIC TANKS
This Permit Expires 10-4-89
PAINESVILLE TOWNSHIP ZONING APPROVED
7089
Zoning Inspector 10/4/88
EXISTING GRADES
PROP. GRADES
SWALE
Grading Plan Approved as shown and/or noted
THOMAS P. GILLES, P.E.
Lake County Engineer
By
Date
STATE OF OHIO
JOHN CLOVIS SKONIECZNY
8-6356
REGISTERED SURVEYOR
I CERTIFY THAT THIS PLAN WAS PREPARED BY ME AND IS CORRECT TO THE BEST OF MY KNOWLEDGE AND BELIEF
REG. SURVEYOR #6356
JOHN C. SKONIECZNY
7739 VIEWMOUNT DR.
PAINESVILLE, OHIO 44077
PH. 352-7742
SITE PLAN FOR:
ROBERT D. & SHARON PEALER
SCALE: 1" = 50'
APPROVED BY
DRAWN BY
DATE: SEPT 88
AS DESCRIBED IN VOL. 324-752 L.C.R.D's. P.P. # 11A-17-18
TOWNSHIP OF PAINESVILLE COUNTY OF LAKE STATE OF OHIO
DRAWING NUMBER
88-512