This Permit Expires
MAY 10 1979
PAINESVILLE TOWNSHIP
ZONING APPROVED
R. M. Hall
Zoning Inspector 5/18/79

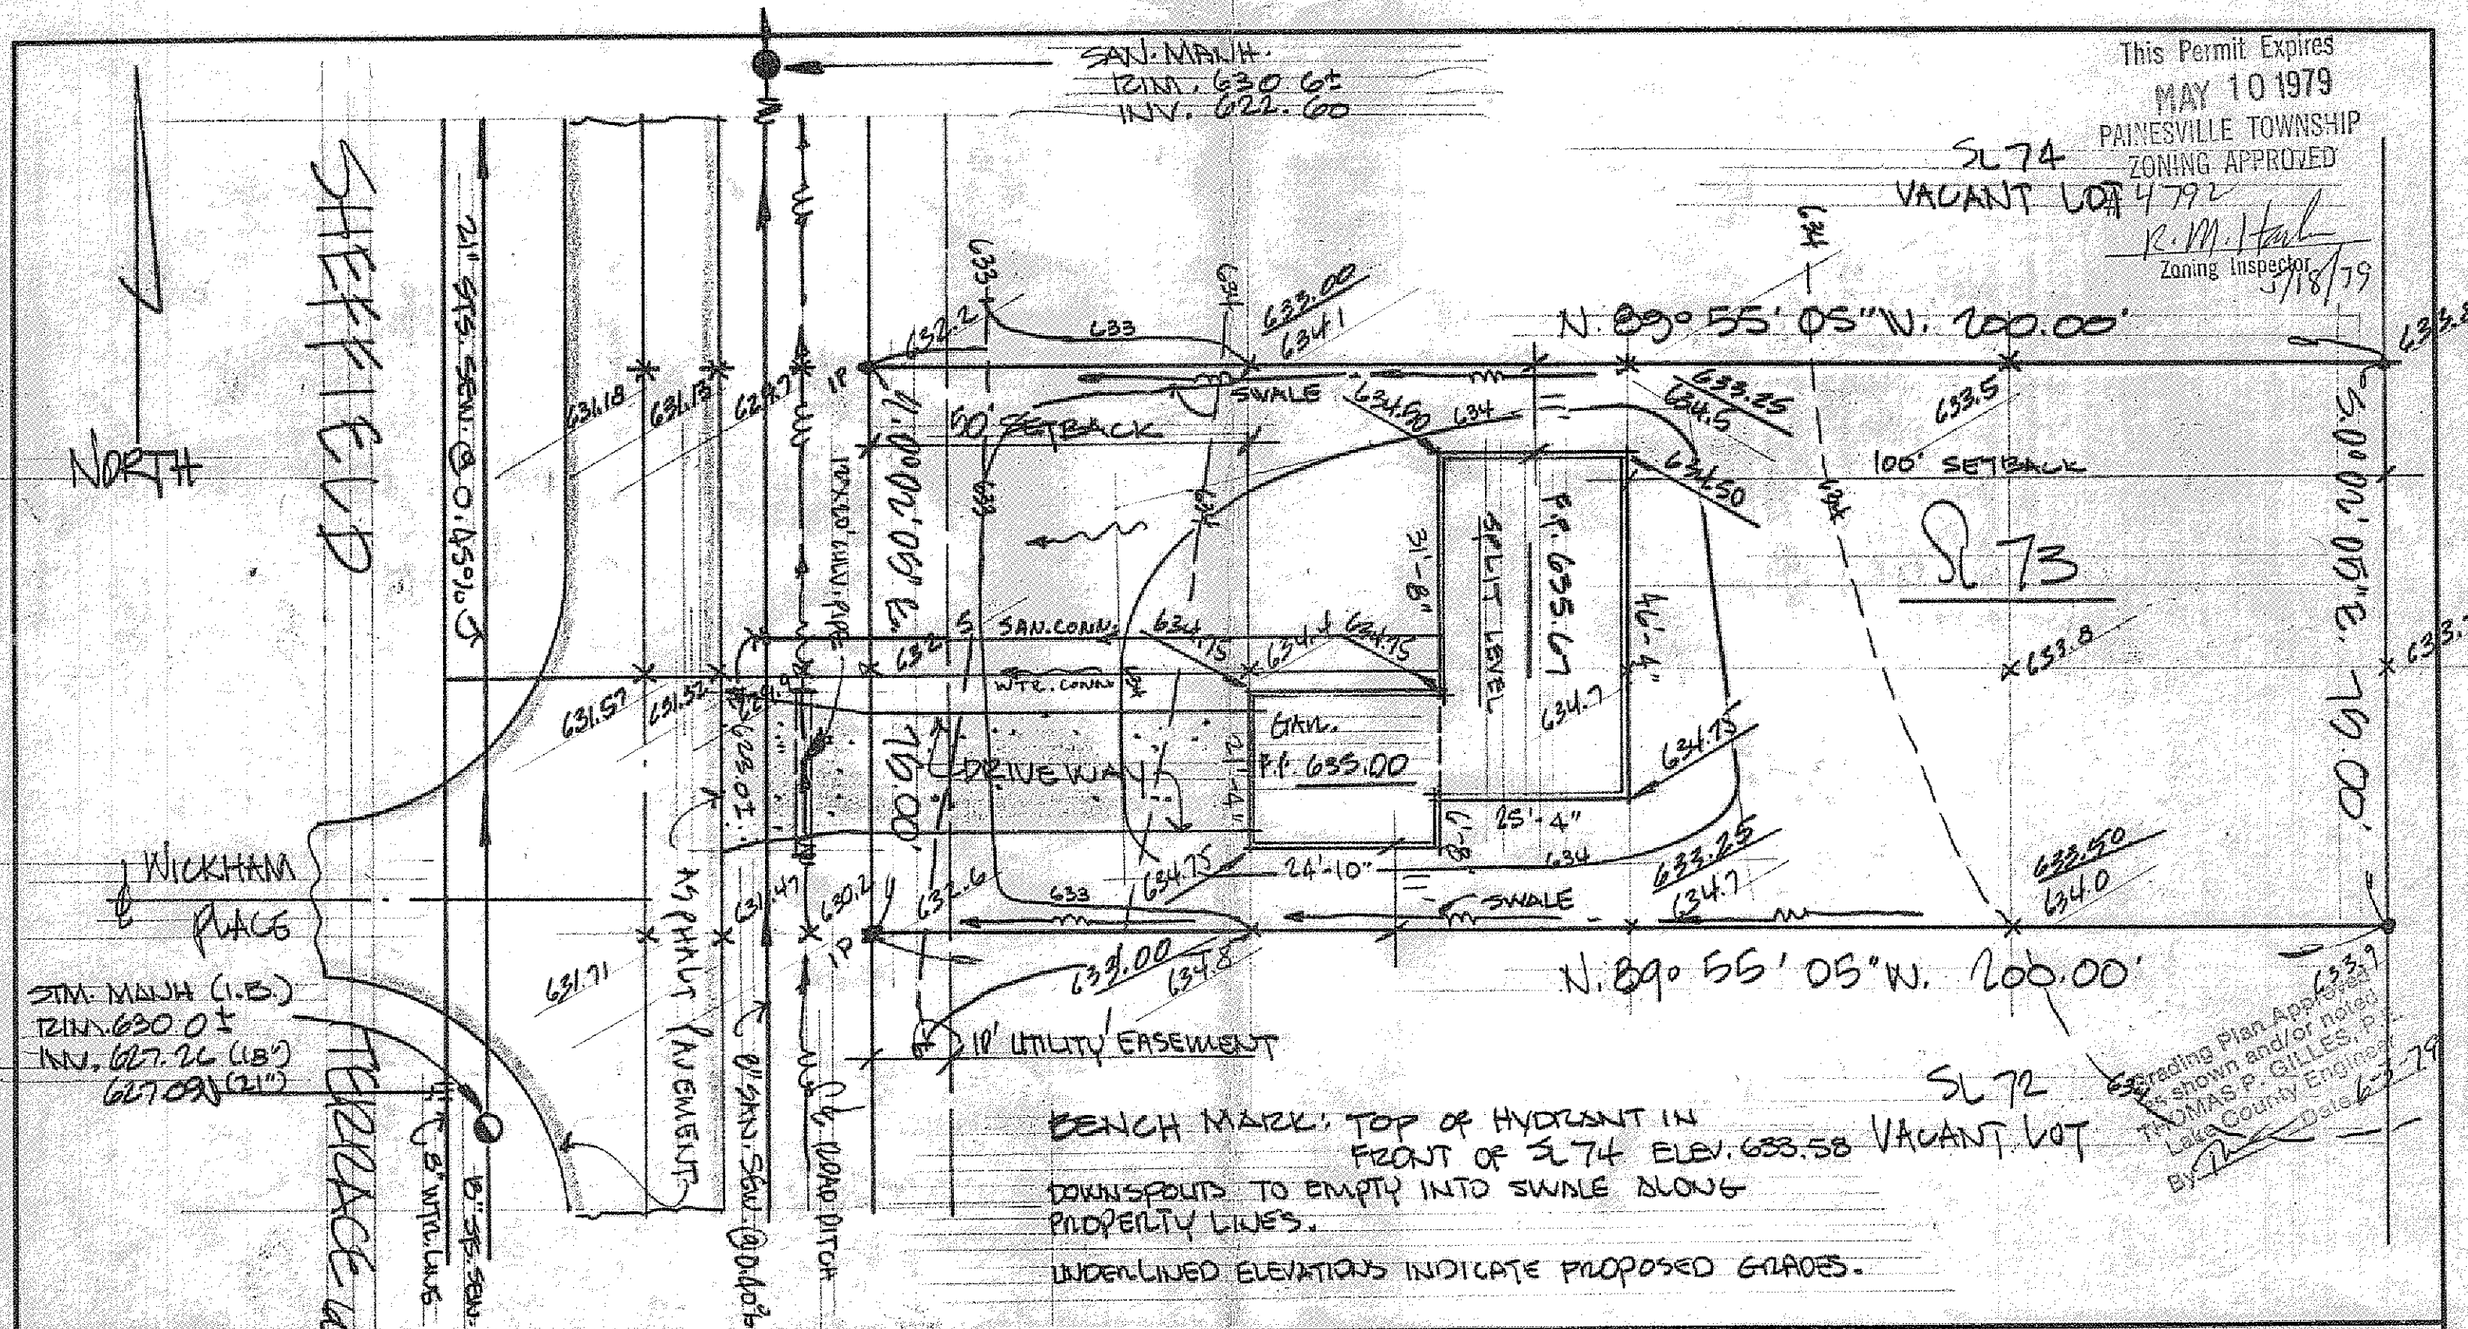

BENCH MARK: TOP OF HYDRANT IN FRONT OF SL 74 ELEV. 633.58

DOWNSPOUTS TO EMPTY INTO SWALE ALONG PROPERTY LINES.

UNDERLINED ELEVATIONS INDICATE PROPOSED GRADES.

Grading Plan Approved as shown and/or noted
THOMAS P. GILLES, P.E.
Lake County Engineer
Date 6-7-79
By

DESIGN CERTIFICATION

THIS PLAT WAS PREPARED BY ME, AND IS CORRECT TO THE BEST OF MY KNOWLEDGE AND BELIEF.

REG. SURVEYOR NO. 4785

AS BUILT CERTIFICATION

I HEREBY CERTIFY THAT THE CIRCLED GRADES ARE EXISTING FINISH GRADES CHECKED IN THE FIELD ON _____ AND THAT SURVEY IS CORRECT TO THE BEST OF MY KNOWLEDGE AND BELIEF.

REG. SURVEYOR NO. _____

COLPETZER · WOODS
CONSULTANTS, INC.
• (216) 357-7569

DATE 5/16/79
SCALE 1"=20'
DRWN BY
CHKD BY
JOB NO. 79-054
FB 362 PG 138

SITE PLAN FOR:
INDIAN OAKS COMPANY
BEING SUBLOT NO. 73 IN THE PINES SUBD. NO. 2
PAINESVILLE TWP., OHIO.